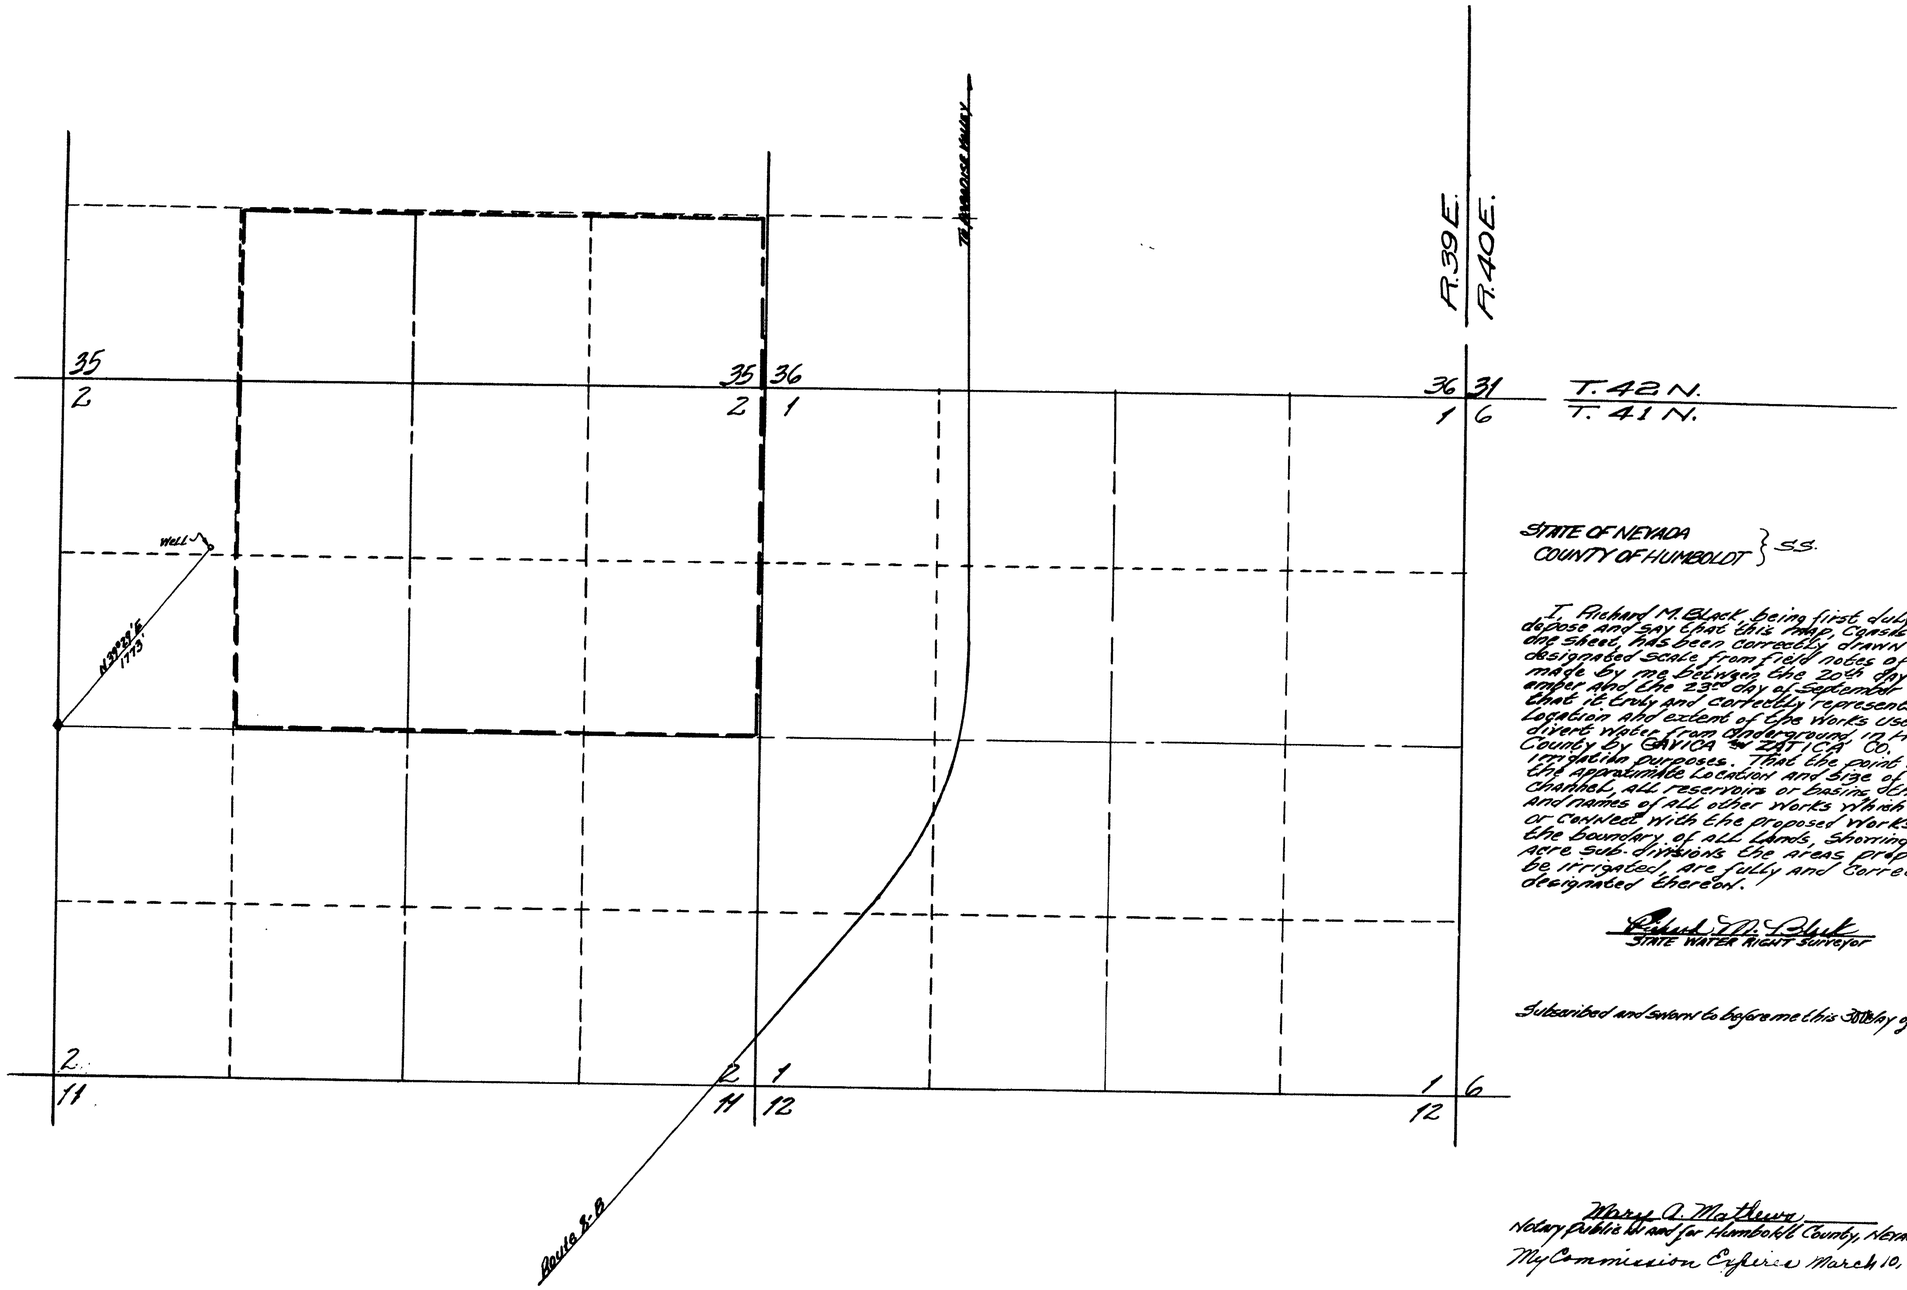


STATE OF NEVADA
COUNTY OF HUMBOLDT } S.S.

I, Richard M. Black, being first duly sworn, depose and say that this map, consisting of one sheet, has been correctly drawn to the designated scale from field notes of a survey made by me between the 20th day of September and the 23rd day of September 1955; that it truly and correctly represents the location and extent of the works used to divert water from underground in Humboldt County by GAVICA & ZATICA Co. for irrigation purposes. That the point of diversion, the approximate location and size of the diverting chamber, all reservoirs or basins, the location and names of all other works which will cross or connect with the proposed works, and the boundary of all lands, showing by 40-acre sub-divisions the areas proposed to be irrigated, are fully and correctly designated thereon.

Richard M. Black
STATE WATER RIGHT Surveyor

Subscribed and sworn to before me this 30th day of September, 1955.

Mary A. Mathews
Notary Public in and for Humboldt County, Nevada.
My Commission Expires March 10, 1958

SCALE 1-INCH = 600 ft.

OFFICE
STATE ENGINEER
1955 OCT 10 AM 10 54

FILED
Oct. 10, 1955
STATE ENGINEER'S OFFICE

# MAP

TO ACCOMPANY APPLICATION TO APPROPRIATE WATER FOR IRRIGATION BY GAVICA and ZATICA CO. FROM UNDERGROUND

16738