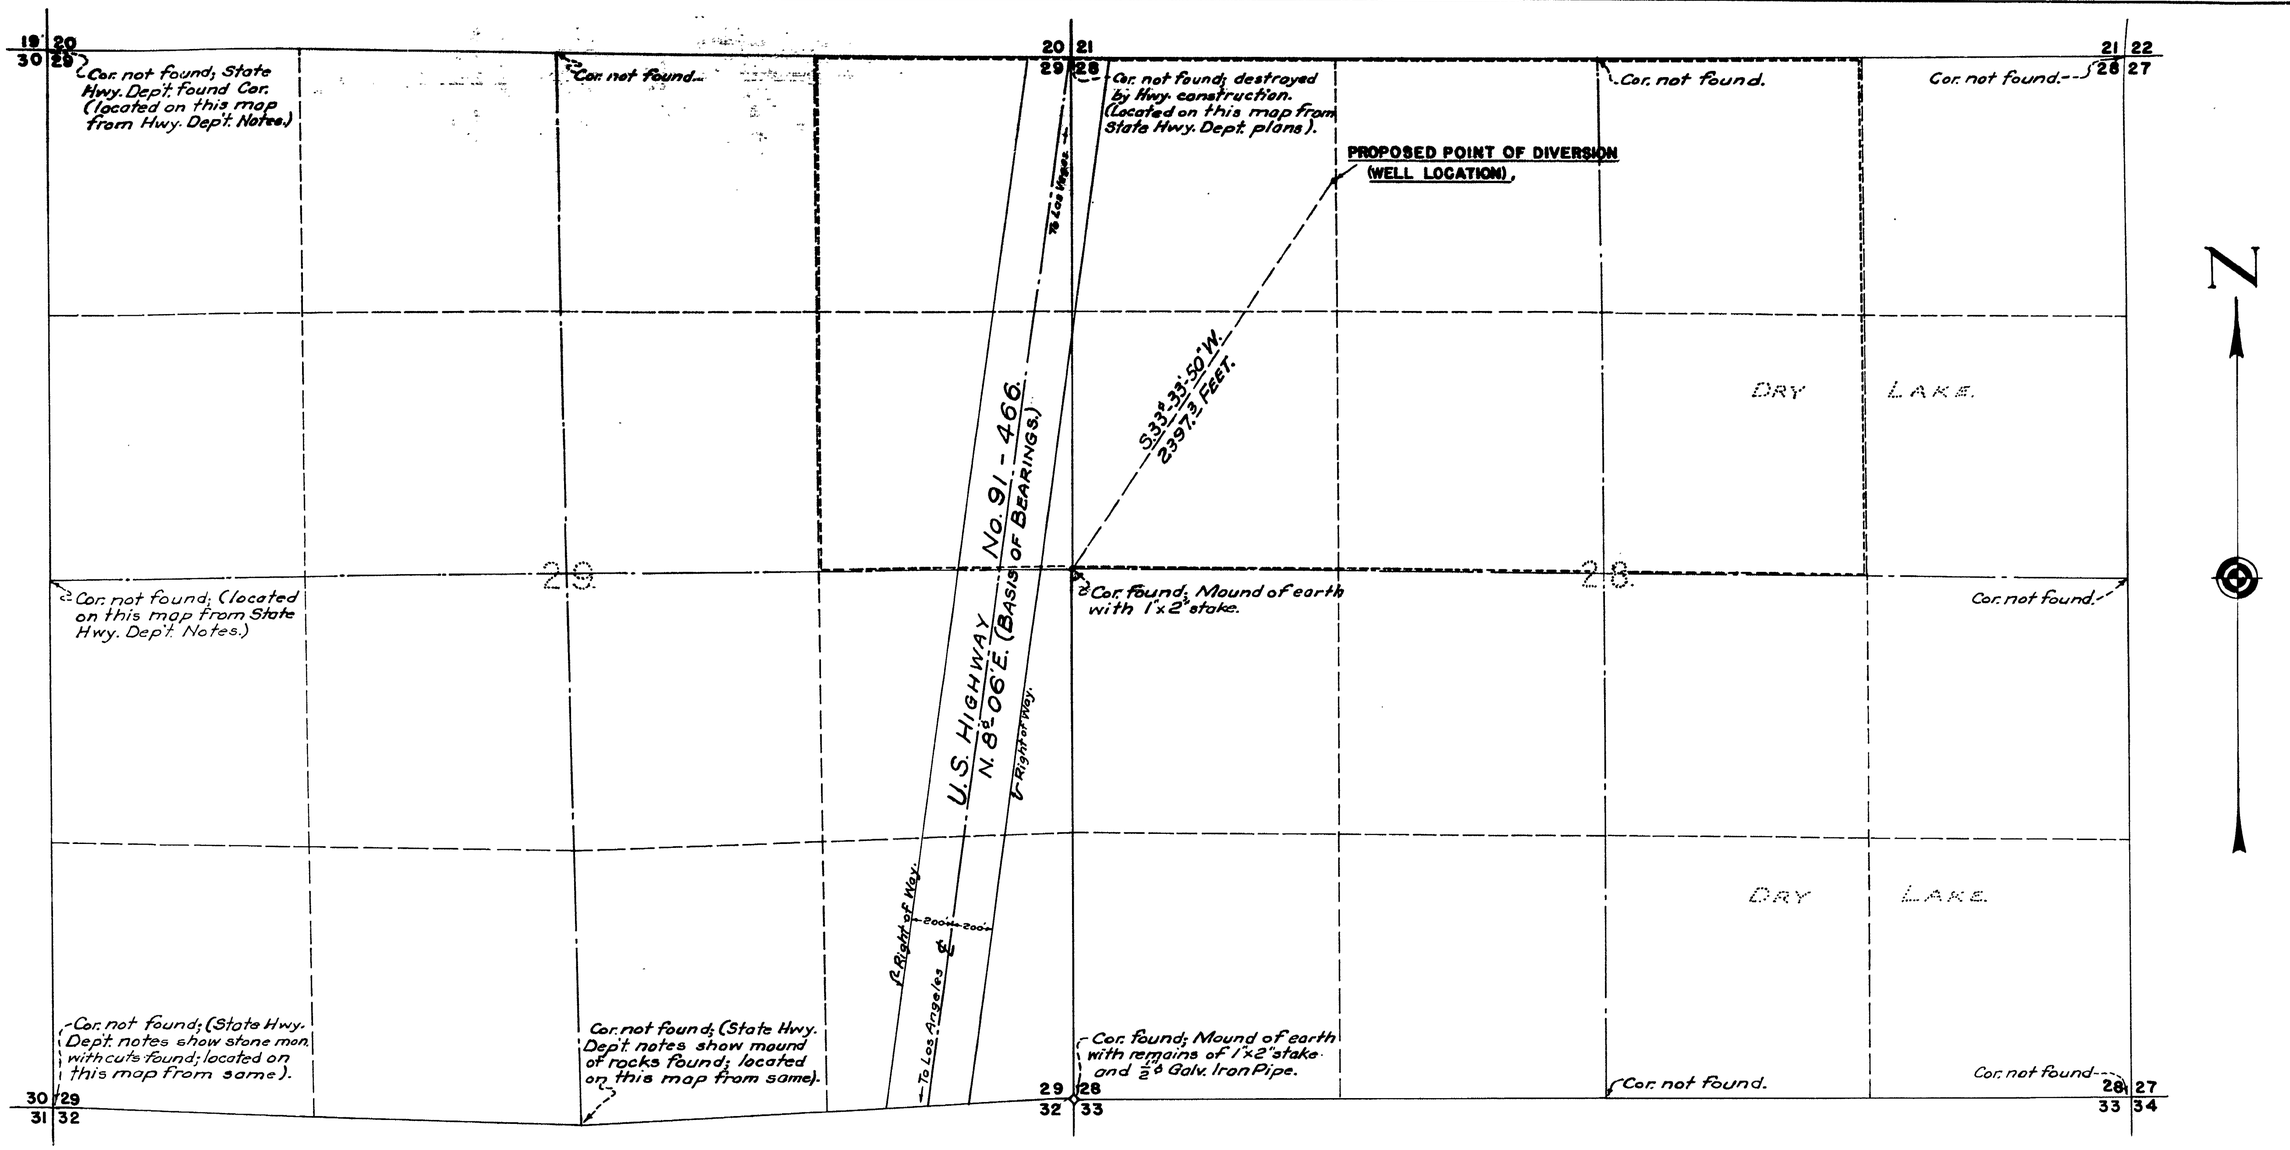

SECTION 29, T.26S., R.59E., M.D.B. & M.

SECTION 28, T.26S., R.59E., M.D.B.&M.

1,000 500 0 1,000 2,000 3,000.

SCALE IN FEET.
(One Inch = 400 Feet.)

STATE OF NEVADA, }
County of Clark } SS.

I, Ernest H. Clary, being first duly sworn, depose and say that this map, consisting of one sheet, has been correctly drawn to the designated scale from field notes of a survey made by me between the 18th day of August and the 3rd day of September, 1955; that it truly and correctly represents the proposed location and extent of the works used to divert water from an underground source, in Clark County, by Alice Woodward for irrigation and domestic purposes. That the proposed point of diversion, the approximate location and size of the diverting channel, all reservoirs or basins, the location and names of all other works which will cross or connect with the proposed works, and the boundary of all lands, showing by 40-acre subdivisions the areas proposed to be irrigated, are fully and correctly designated thereon.

Ernest H. Clary
State Water Right Surveyor.

Subscribed and sworn to before me this 7th day of September, 1955.

Beatrice Ruth Bell
Notary Public in and for Clark County, Nevada.

My commission expires April 10, 1956.

FILED
SEPT. 12, 1955
STATE ENGINEER'S OFFICE

OFFICE
STATE ENGINEER

1955 SEP 12 AM 10 49

MAP
TO ACCOMPANY APPLICATION
TO APPROPRIATE WATER FOR
IRRIGATION AND DOMESTIC
BY ALICE WOODWARD
FROM AN UNDERGROUND SOURCE.

16739