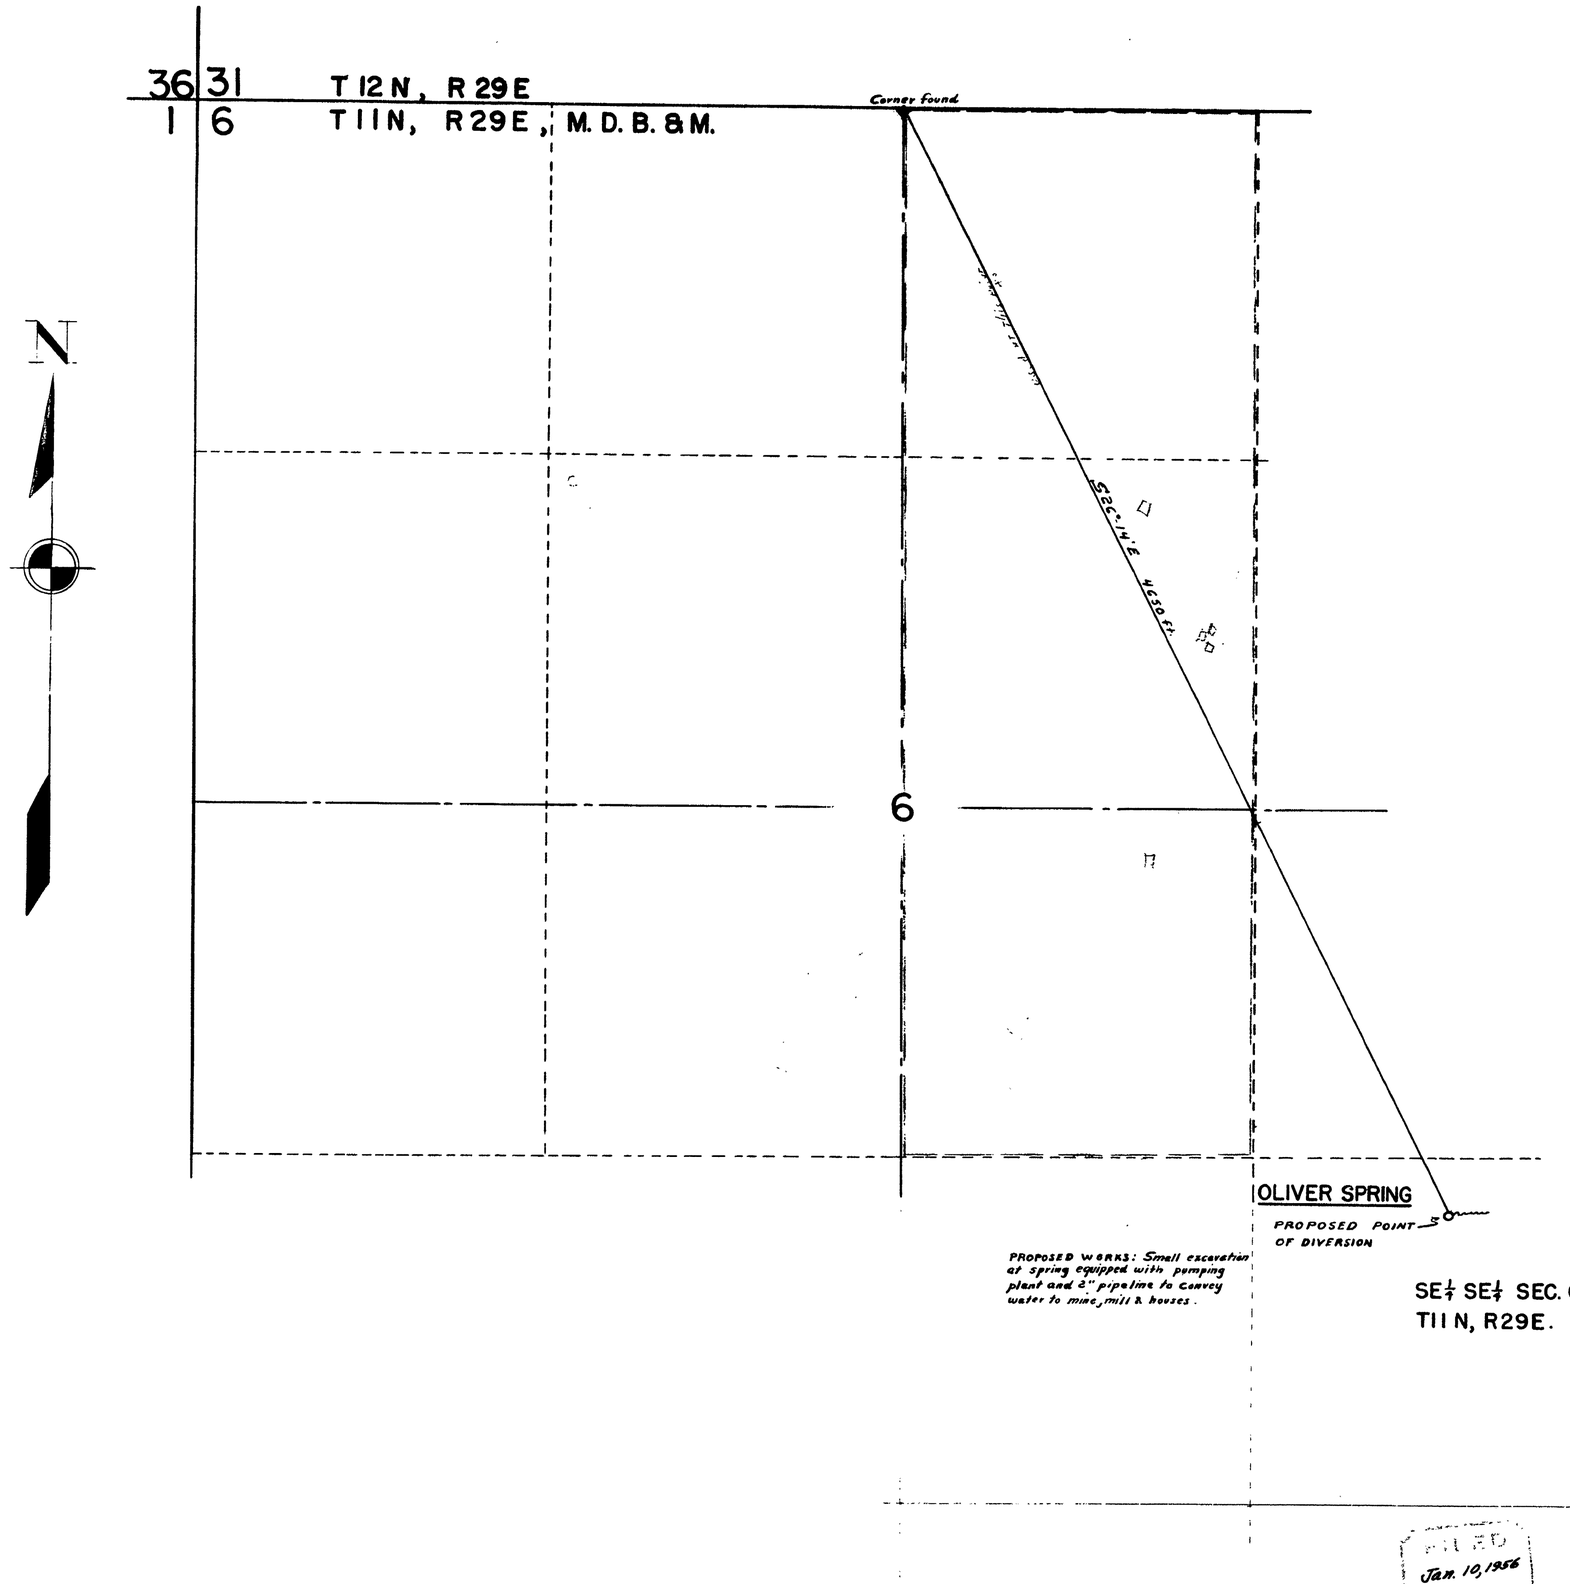

STATE OF NEVADA
COUNTY OF MINERAL ..... } S.S.

I, T. M. Cahill, being first duly sworn, depose and say that this map, consisting of one sheet, has been correctly drawn to the designated scale from field notes of a survey made by me between the 2 day of October and the 3 day of October, 1955; that it truly and correctly represents the location and extent of the proposed works used to divert water from Oliver Spring in Mineral County by W. A. Oliver for Mining, Milling & Domestic purposes. That the proposed point of diversion, the approximate location and size of the diverting channel or other conduit, the place and manner of use, and the location and names of all other works or streams which are crossed by, or connected with the said works, are fully and correctly designated thereon.

T. M. Cahill
STATE WATERRIGHT SURVEYOR

Subscribed and sworn to before me this 24 day of October, 1955

Marjorie L. O'Dell
NOTARY PUBLIC IN AND FOR NYE COUNTY, NEVADA

SCALE: 1 IN. = 300 FT.

0 100 200 300 400 500 1000 1500 FEET

FILED
Jan. 10, 1956

OFFICE
STATE ENGINEER
1956 JAN 10 AM 10 24

OFFICE
STATE ENGINEER
1955 OCT 26 AM 10 24

MAP TO ACCOMPANY
APPLICATION
TO APPROPRIATE WATER
FOR
MINING, MILLING, & DOMESTIC
BY
W. A. OLIVER
FROM
OLIVER SPRING

16743