16748

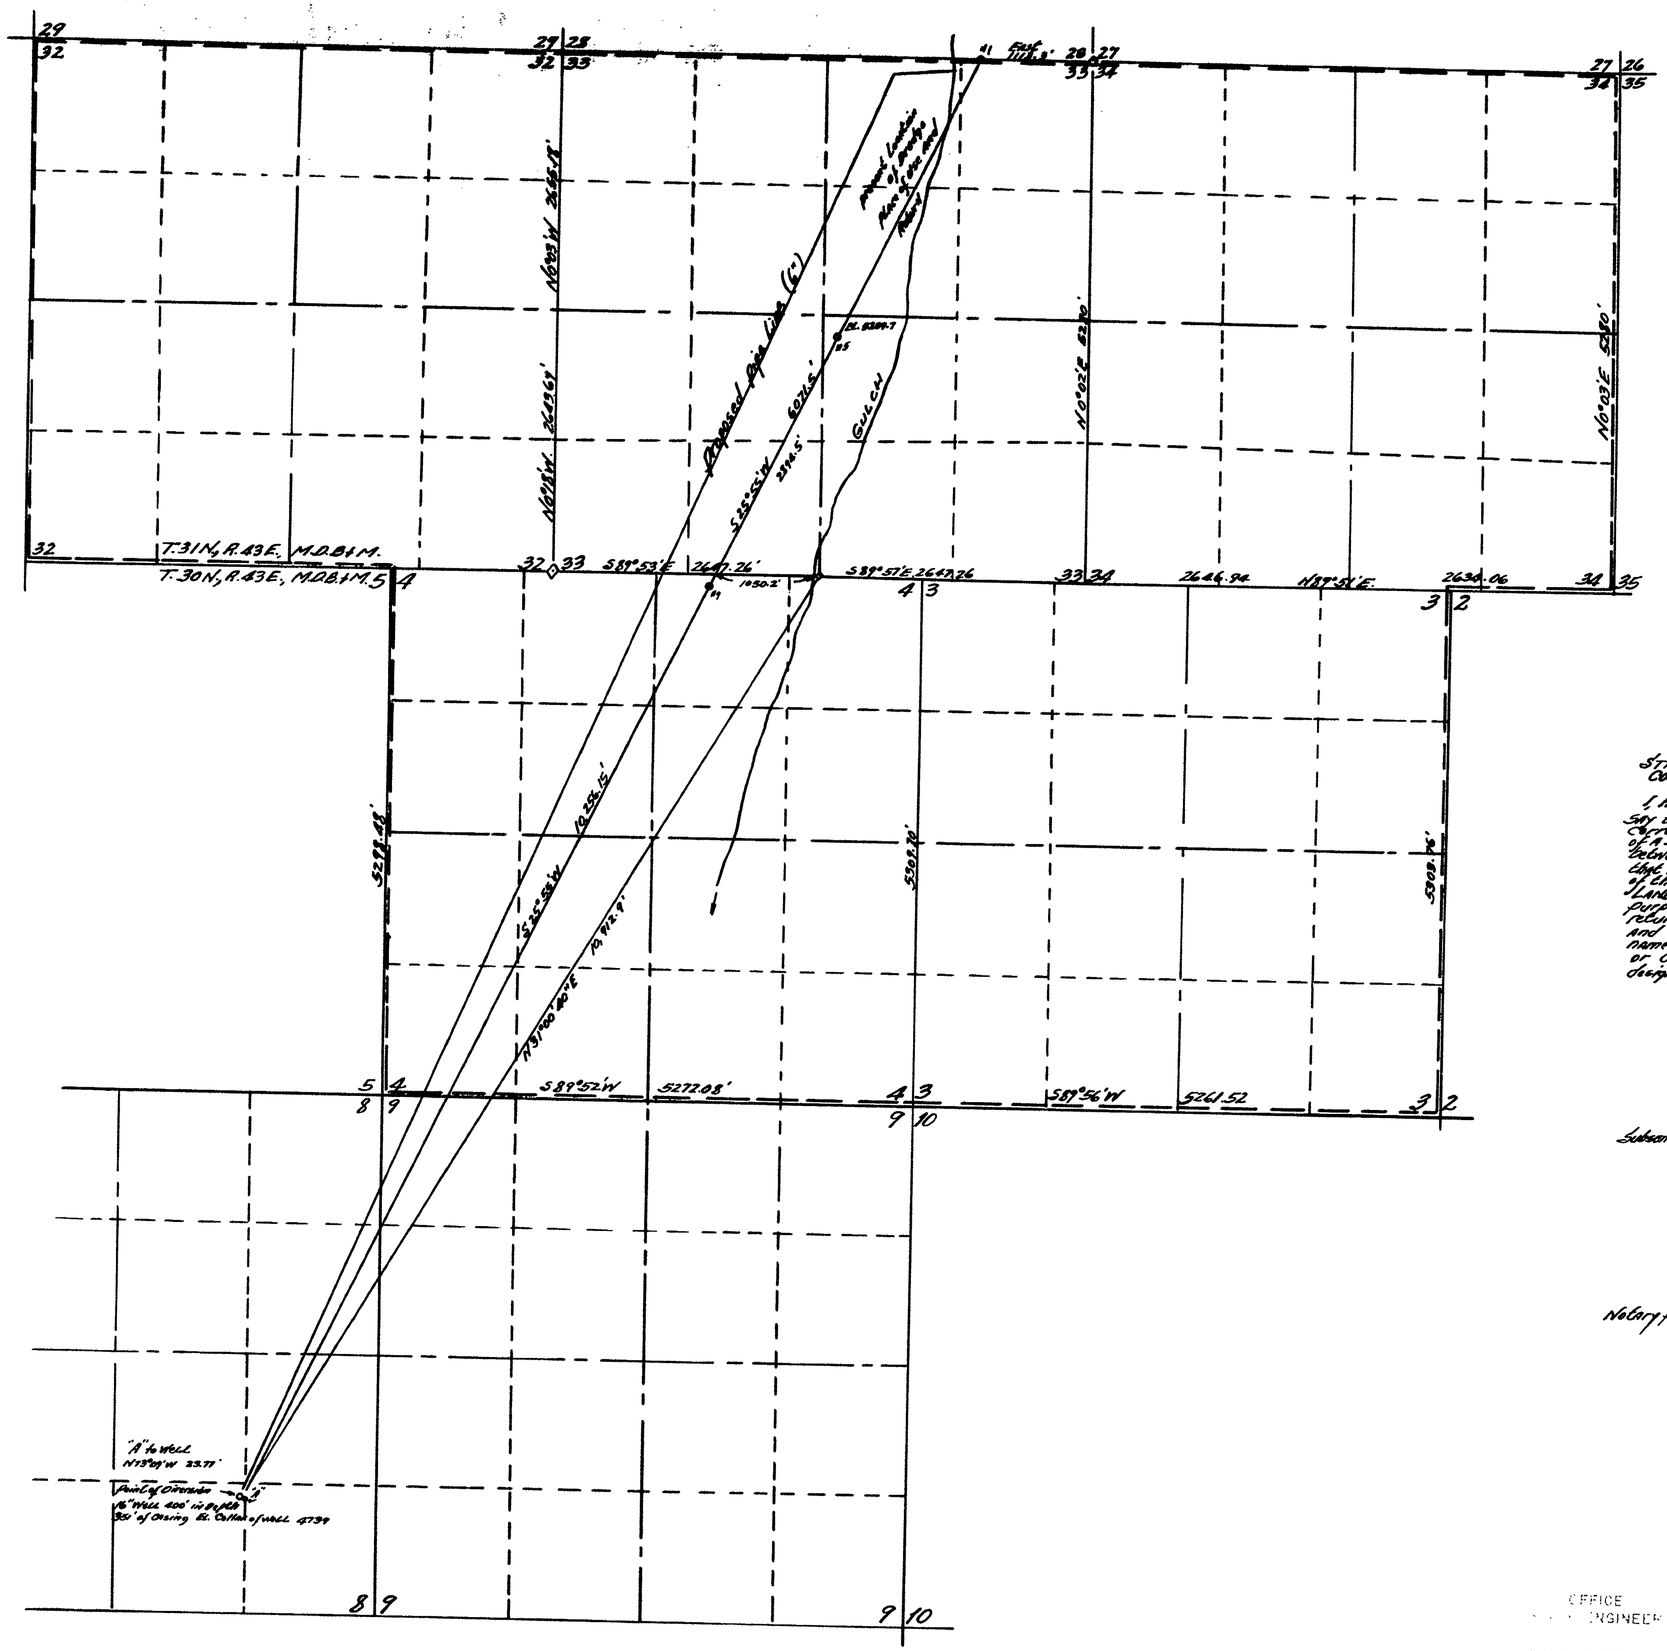

STATE OF NEVADA
COUNTY OF HUMBOLDT } S.S.

I, Richard M. Black, being first duly sworn, depose and say that this map consisting of one sheet, has been correctly drawn to the designated scale from field notes of a survey made by W. A. Wentz, State Water Right Surveyor between the 14th day of July, and the 15th day of July, 1957, that it truly and correctly represents the location and extent of the works used to divert water from underground, in LANDER County, by CHARLES L. CALDWELL, for mining purposes. That the proposed point of diversion and return, the location of the mine, the approximate size and capacity of the diverting channel, and location and names of all other works or streams which are crossed by or connected with said works, are fully and correctly designated thereon.

Richard M. Black
STATE WATER RIGHT SURVEYOR

Subscribed and sworn to before me this 9th day of October, 1957

Donald W. Laughlin
Notary Public in and for Humboldt County, Nevada
My Comm. Exp. 9/19/61.

OFFICE
ENGINEER
1957 OCT 10 PM. 10 03
FILED
OCT 10 1957
STATE ENGINEER'S OFFICE

MAP

TO ACCOMPANY APPLICATION TO APPROPRIATE WATER FOR MINING BY CHARLES L. CALDWELL FROM UNDERGROUND

18856 , 16748