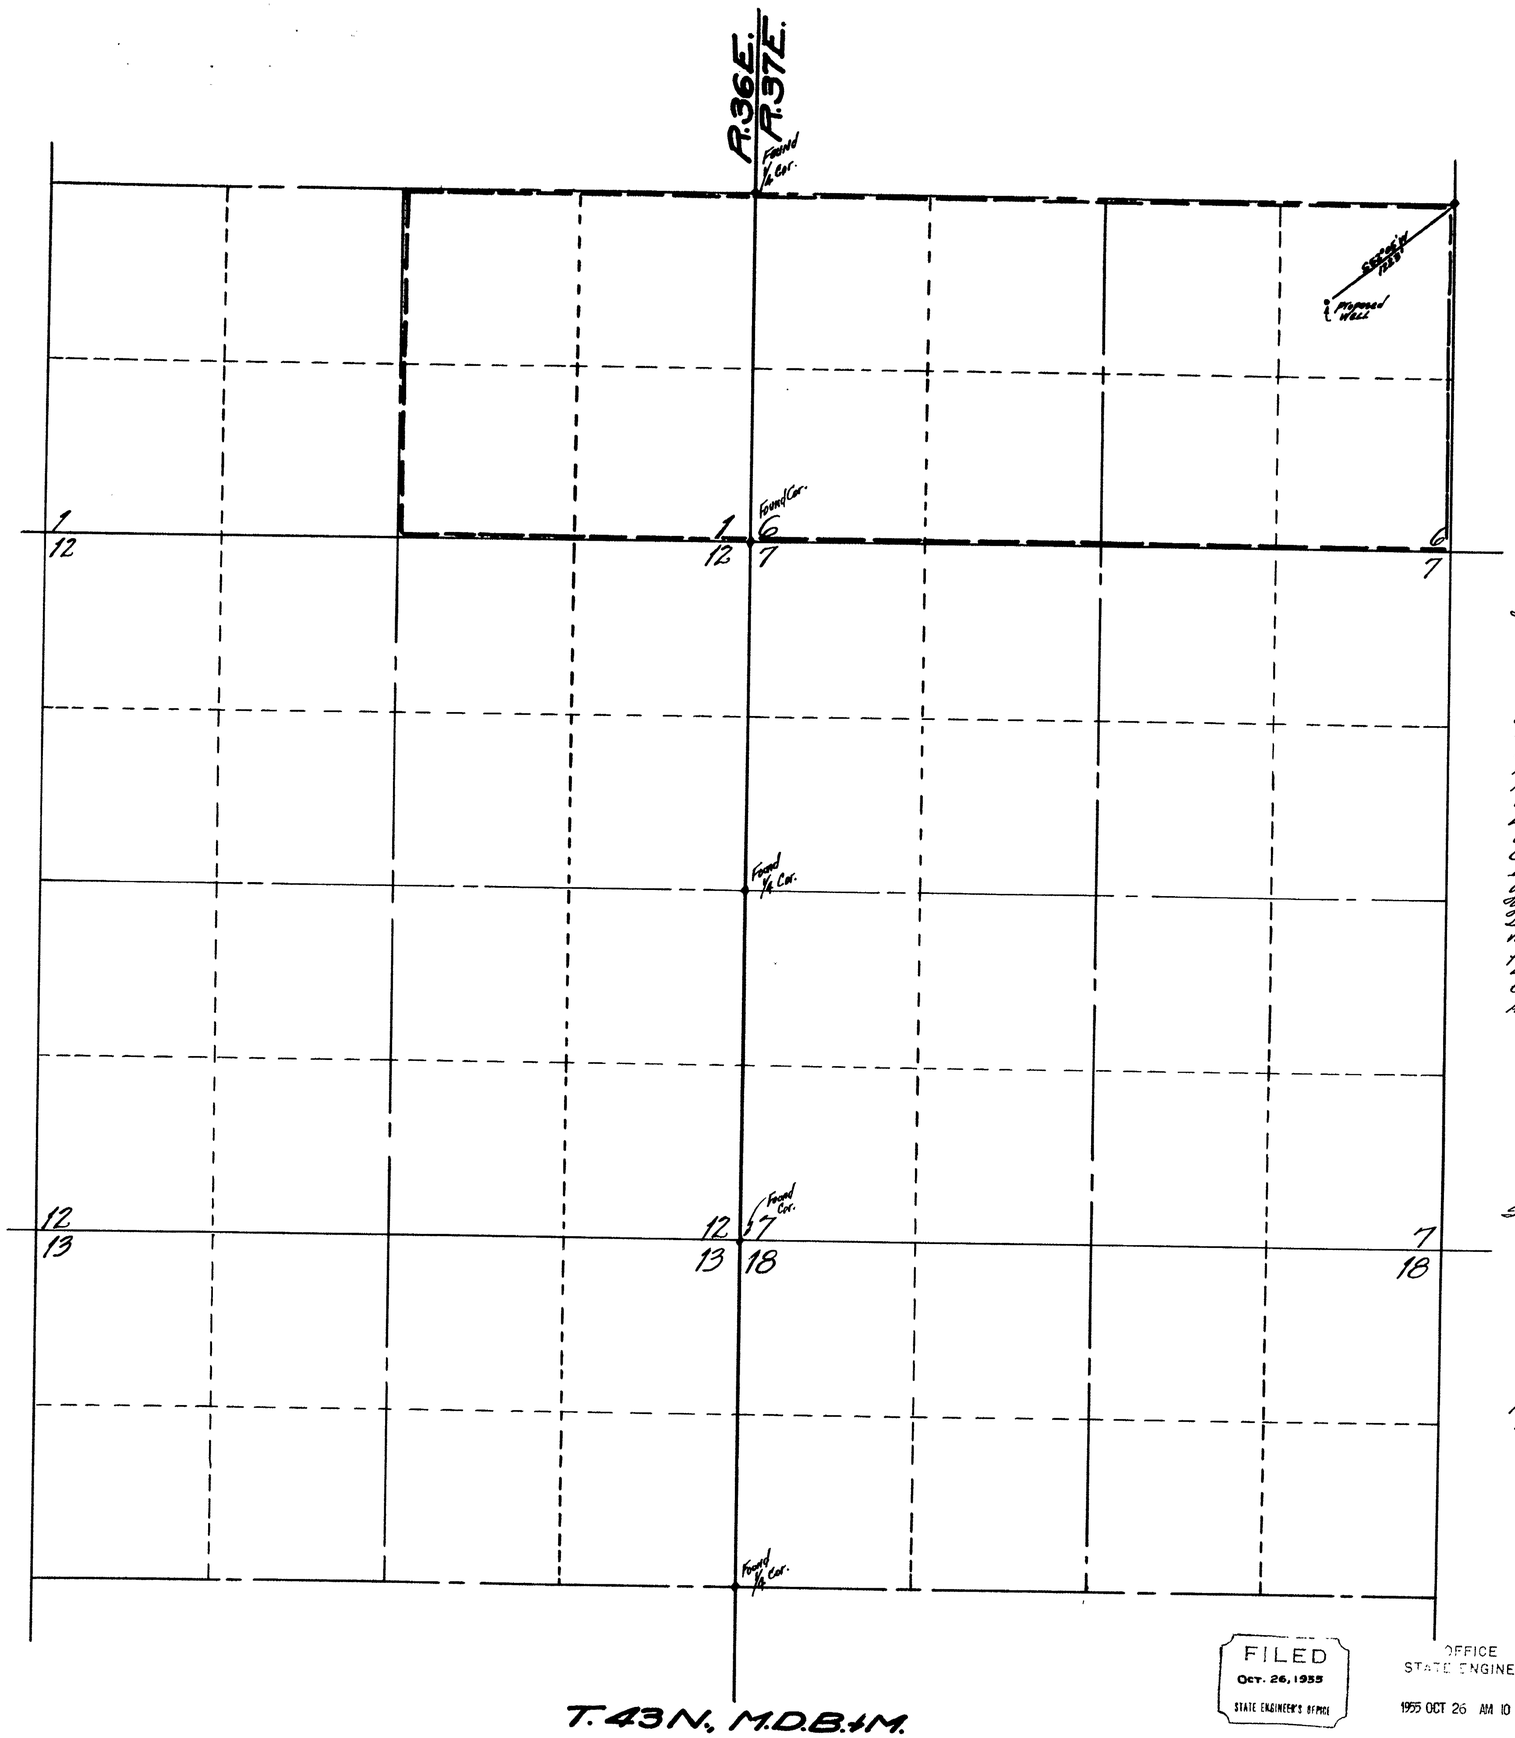

T. 43 N., M.D.B.&M.

STATE OF NEVADA
COUNTY OF HUMBOLDT } S.S.

I, Richard M. Black, being first duly sworn, depose and say that this map consisting of one sheet, has been correctly drawn to the designated scale from field notes of a survey made by me between the 19th day of October and the 22nd day of October 1955; that it truly and correctly represents the proposed location and extent of the works used to divert water from underground in Humboldt County, by ALBERTA WEBSTER HAWTHORNE for irrigation purposes. That the proposed point of diversion, the approximate location and size of the diverting channel, all reservoirs or basins, the location and names of all other works which will cross or connect with the proposed works, and the boundary of all lands, showing by 40-acre sub-divisions the areas proposed to be irrigated, are fully and correctly designated thereon.

Richard M. Black
STATE WATER RIGHT Surveyor

Subscribed and sworn to before me this 25th day of October, 1955.

Mary J. Mathews
Notary Public in and for Humboldt County, Nevada
My Commission Expires March 10, 1958.

SCALE 1" = 600'

FILED
OCT. 26, 1955
STATE ENGINEER'S OFFICE

OFFICE
STATE ENGINEER
1955 OCT 26 AM 10 24

MAP

TO ACCOMPANY APPLICATION TO APPROPRIATE WATER FOR IRRIGATION BY ~ ALBERTA WEBSTER HAWTHORNE FROM UNDERGROUND.

16756