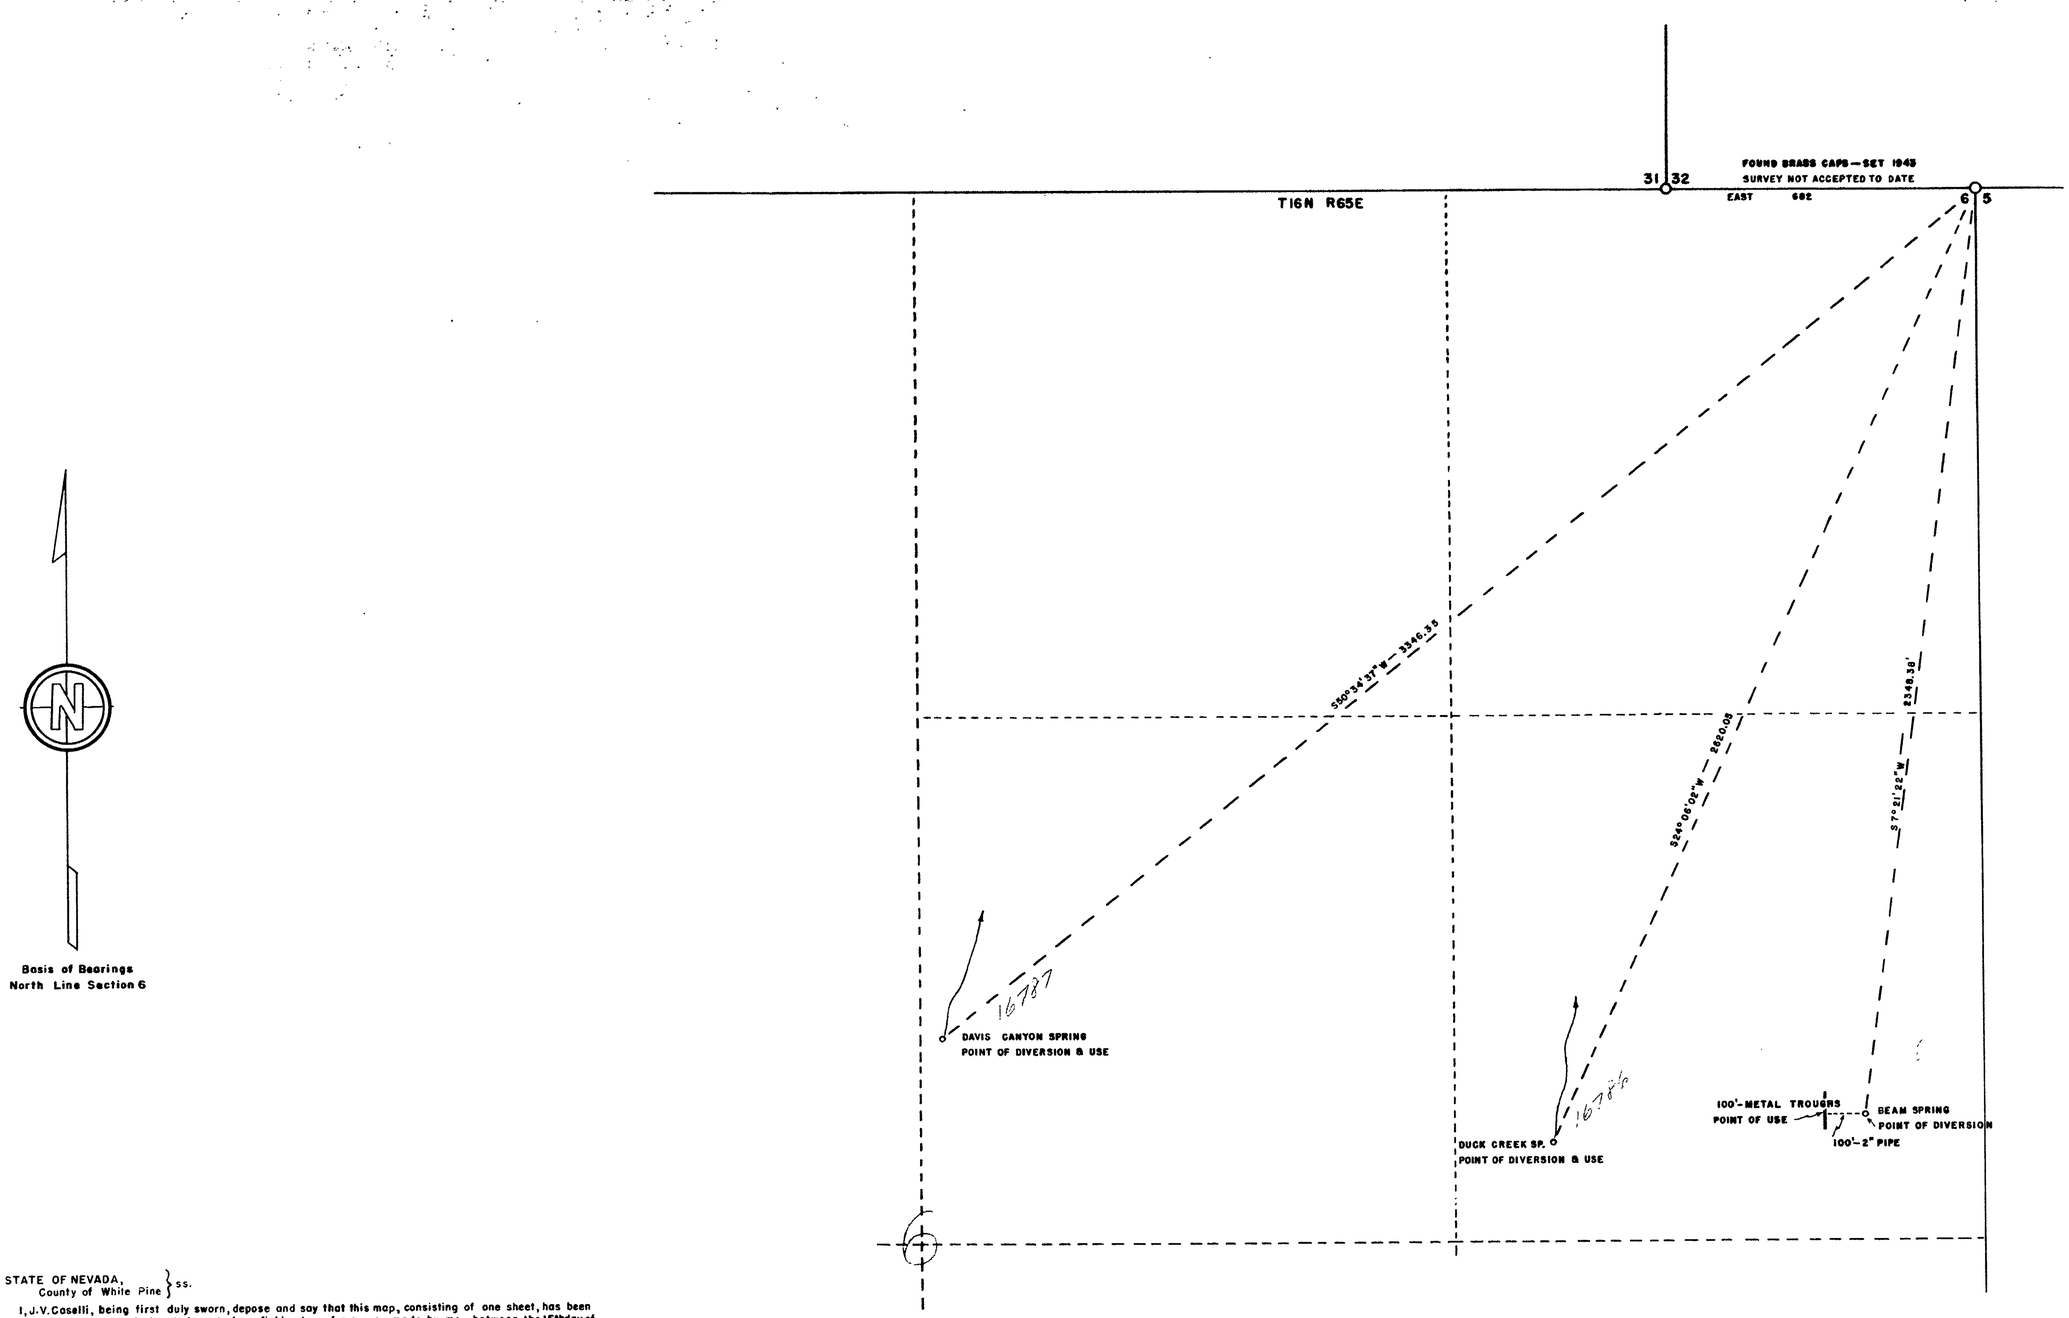

STATE OF NEVADA,
County of White Pine } ss.

I, J.V. Caselli, being first duly sworn, depose and say that this map, consisting of one sheet, has been correctly drawn to the designated scale from field notes of a survey made by me between the 15th day of November and the 16th day November, 1955, that it truly and correctly represent the location and extent of the proposed works used to divert water from Davis Sp, Duck Crk. Sp, Beam Springs, in White Pine County, by Dan Clark for Stock Watering purposes. That the proposed point of diversion, the approximate location and size of the diverting channel or other conduit, the place and manner of use, and the location and names of all other works or streams which are crossed by, or connected with said works, are fully and correctly designated thereon.

J.V. Caselli
State Water Right Surveyor

Subscribed and sworn to before me this 5th day of January, 1956

D. Harry Miller
Notary Public in and for White Pine County, Nevada

FILED
Jan. 9, 1956
STATE ENGINEER

OFFICE
STATE ENGINEER
1956 JAN 9 PM 4 50

0 200 400 600 800 1000

MAP TO ACCOMPANY
APPLICATION TO APPROPRIATE WATER
FOR
STOCK WATERING
BY
DAN CLARK
ELY, NEVADA

SCALE 1" = 200'

SURVEYED BY —
J.V. CASELLI
ELY, NEVADA

16785-16786-16787