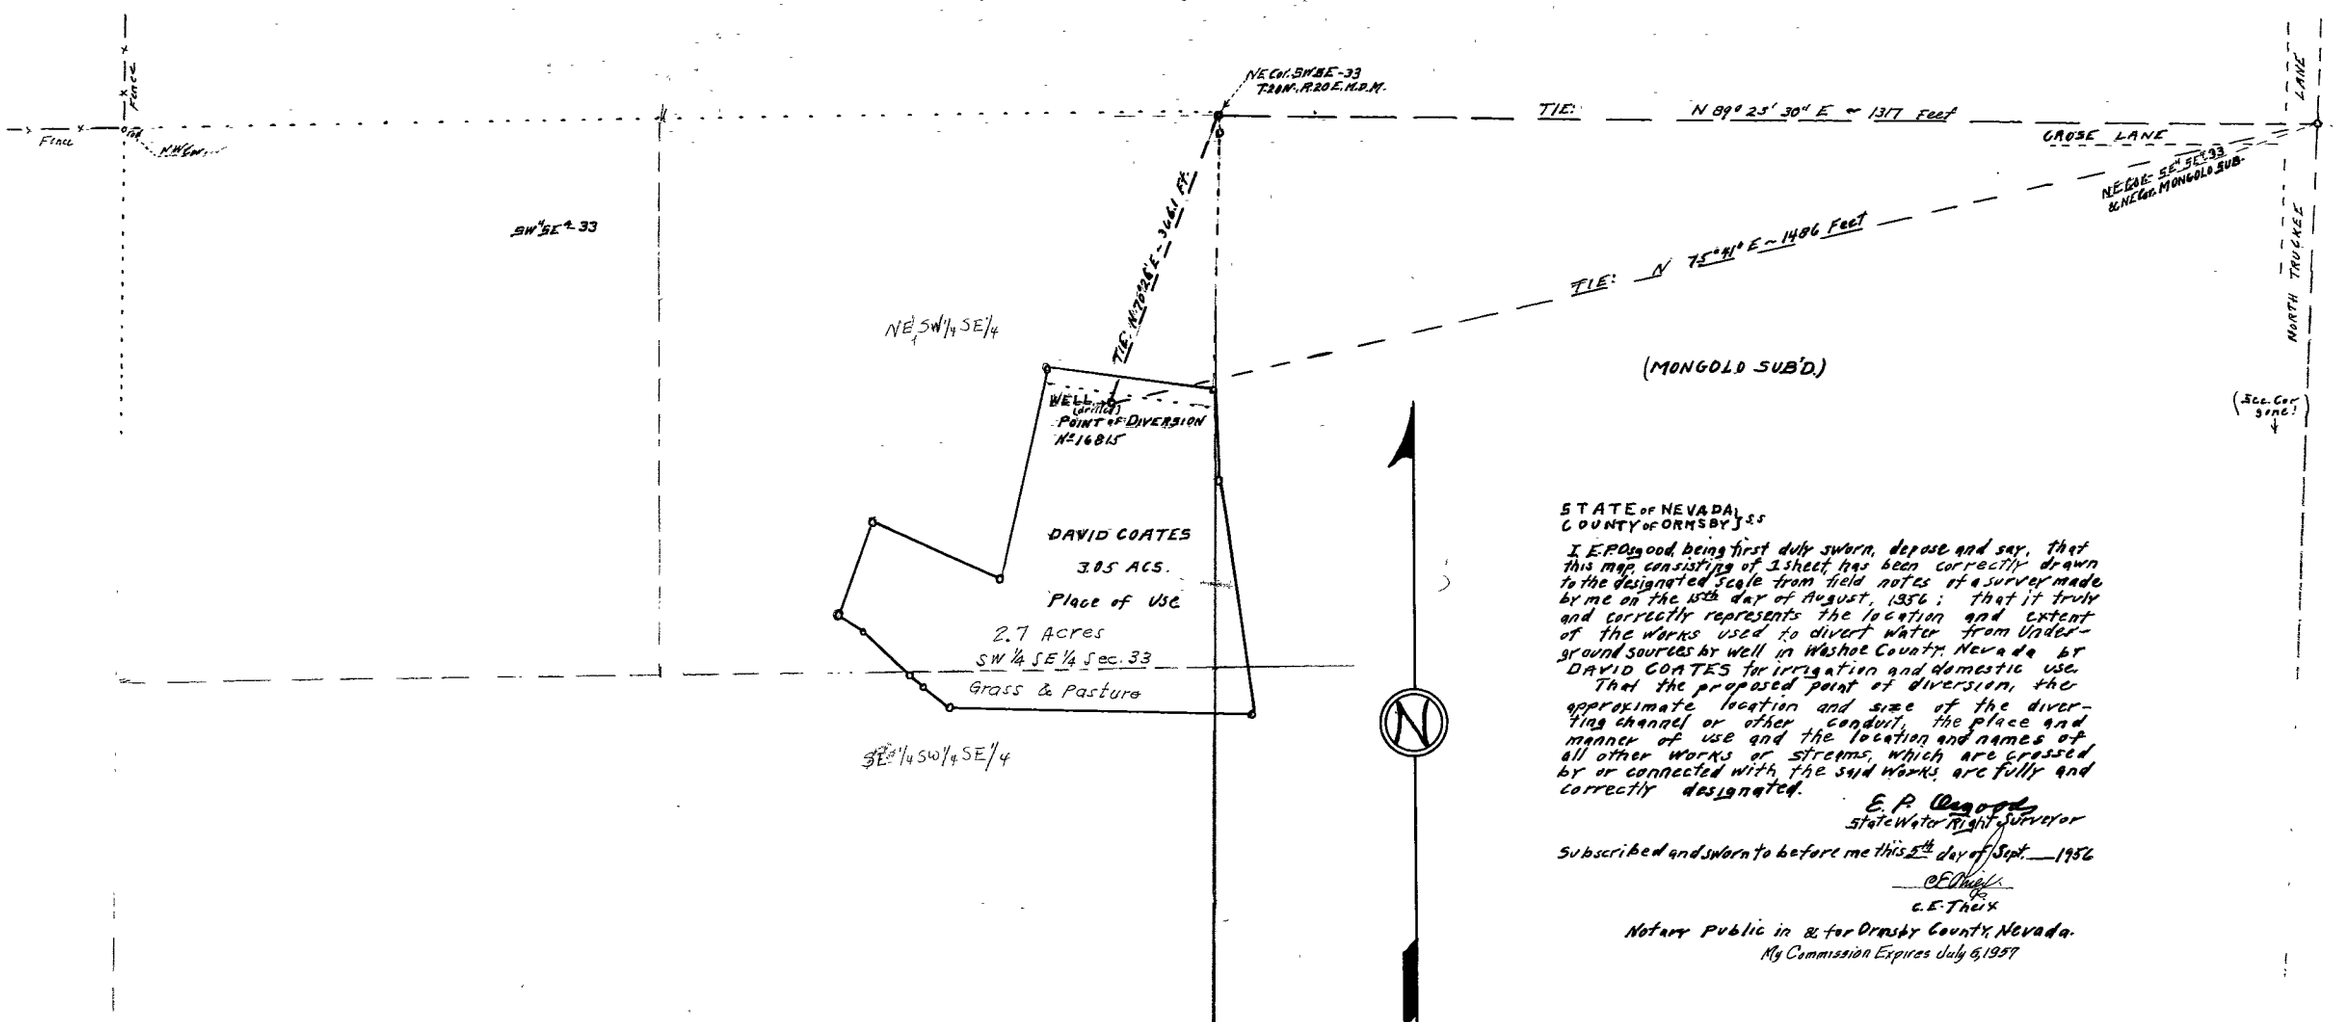

STATE OF NEVADA }
COUNTY OF ORMSBY } ss

I E.P. Osgood being first duly sworn, depose and say, that this map, consisting of 1 sheet has been correctly drawn to the designated scale from field notes of a survey made by me on the 15th day of August, 1956; that it truly and correctly represents the location and extent of the works used to divert water from underground sources by well in Washoe County, Nevada by DAVID COATES for irrigation and domestic use.

That the proposed point of diversion, the approximate location and size of the diverting channel or other conduit, the place and manner of use and the location and names of all other works or streams, which are crossed by or connected with the said works are fully and correctly designated.

E. P. Osgood
State Water Right Surveyor

Subscribed and sworn to before me this 5th day of Sept. 1956

C.E. Theix
C.E. Theix
Notary Public in & for Ormsby County, Nevada.
My Commission Expires July 6, 1957

SCALE
1 inch = 100 Feet
100 0 100 200 300 Ft

FILED
SEP 5 1956
STATE ENGINEER'S OFFICE

CERTIFICATE No. 5162 ISSUED Aug. 4, 1961

MAP
TO ACCOMPANY APPLICATION TO APPROPRIATE
In SW¼SE¼ 33, T.20N. R.20E. M.D.M.
WATER FROM UNDERGROUND SOURCES
WASHOE COUNTY, NEVADA
BY GRACE E. GROSE
~~DAVID COATES~~
August 1956 E.P. Osgood, St. Wt. Rt. Surveyor

16815