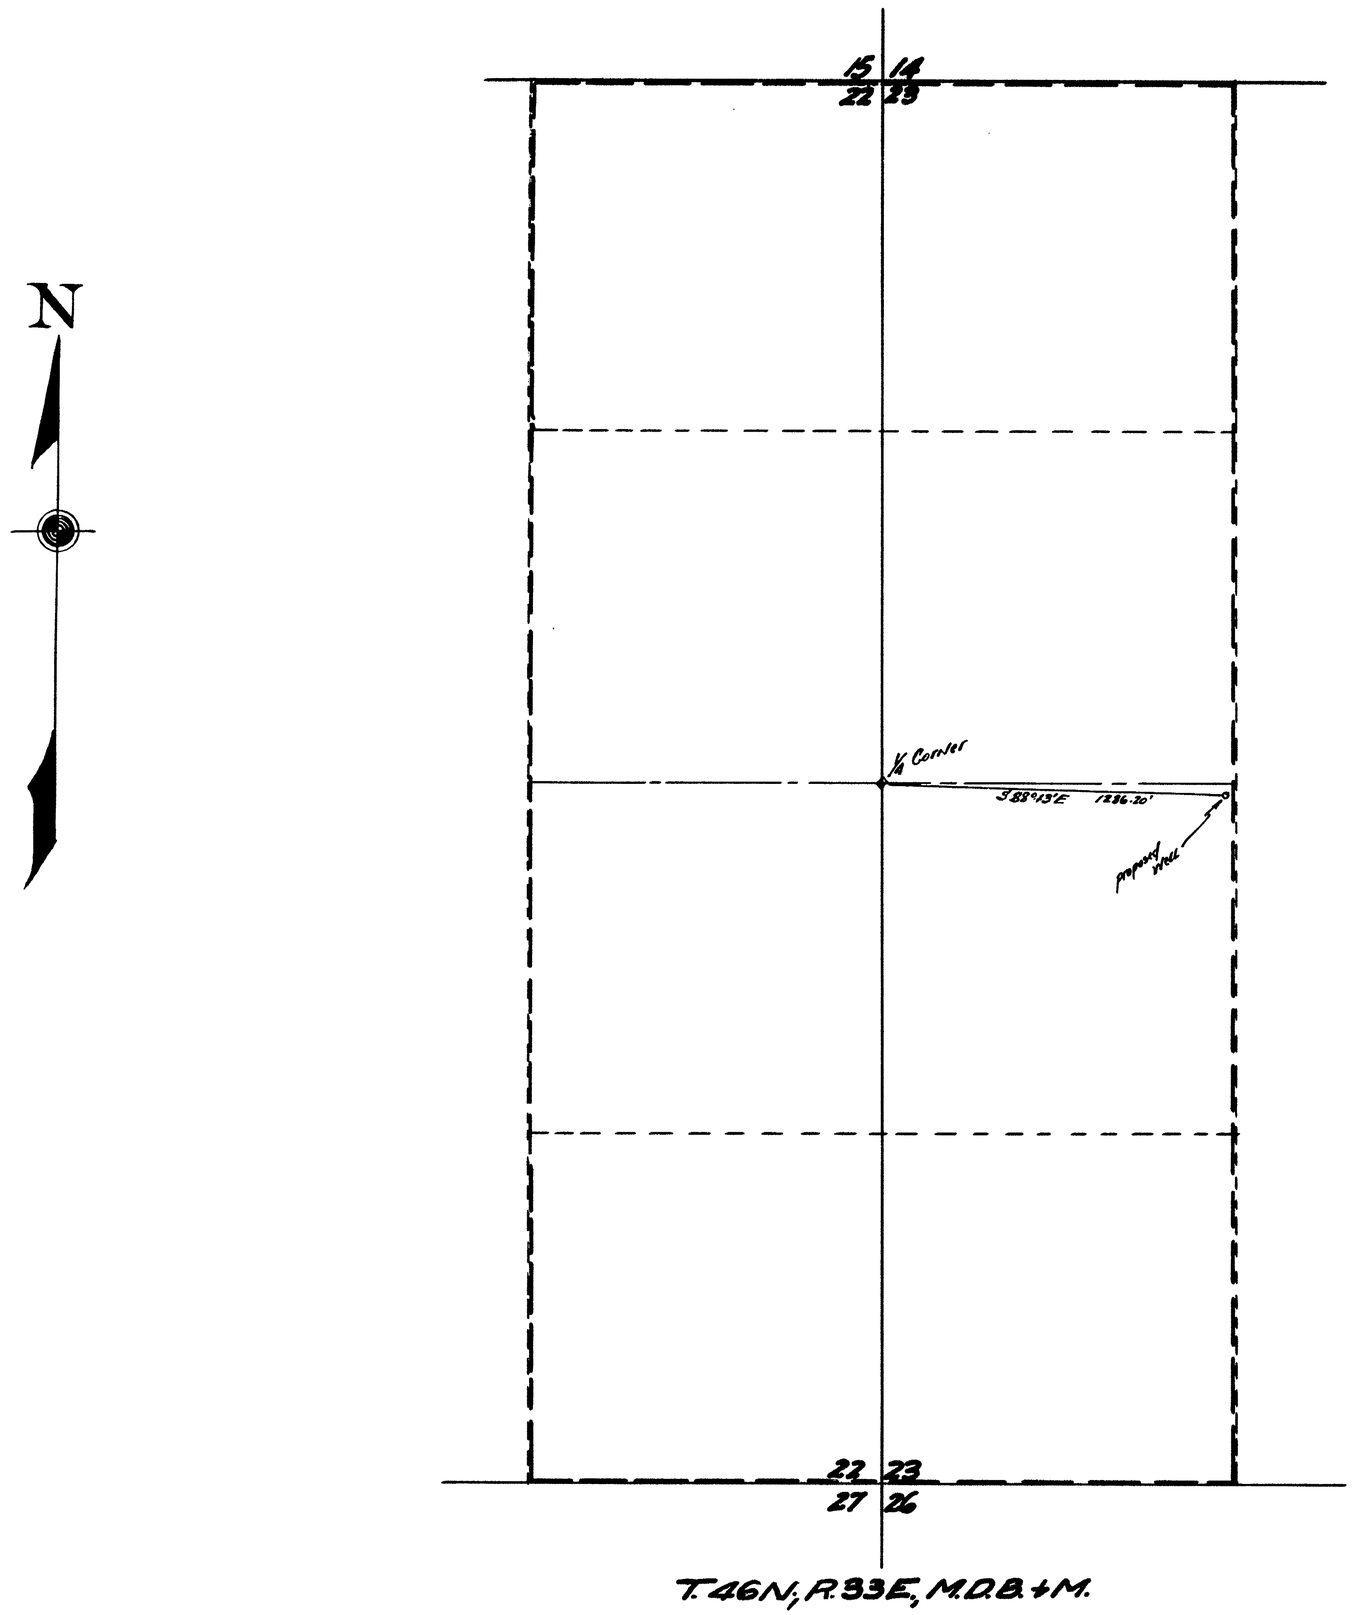

STATE OF NEVADA
COUNTY OF HUMBOLDT } S.S.

I, Richard M. Black, being first duly sworn depose and say that this map, consisting of one sheet, has been correctly drawn to the designated scale from field notes of a survey made by me between the 25th day of October 1956 and the 31st day of December 1956; that it truly and correctly represents the proposed location and extent of the works used to divert water from underground in Humboldt County, by John C. Harley for irrigation purposes. That the proposed point of diversion, the approximate location and size of the diverting channel, all reservoirs or basins, the location and names of all other works and which will cross or connect with the proposed works, and the boundary of all lands, showing by 40-acre subdivisions, the areas proposed to be irrigated, are fully and correctly designated thereon.

Richard M. Black
STATE WATER RIGHT SURVEYOR

Subscribed and sworn to before me this 11th day of January, 1957

N. L. Neal
Notary public in and for Humboldt County, Nevada.
My commission Expires - Feb. 28th 1959

SCALE: 1-in = 300 ft.

0 100 200 300 400 500 1000 1500 Feet

FILED
JAN 14 1957
STATE ENGINEER

MAP
TO ACCOMPANY APPLICATION
TO APPROPRIATE WATER
FOR IRRIGATION BY~
JOHN C. HARLEY FROM
UNDERGROUND

16817