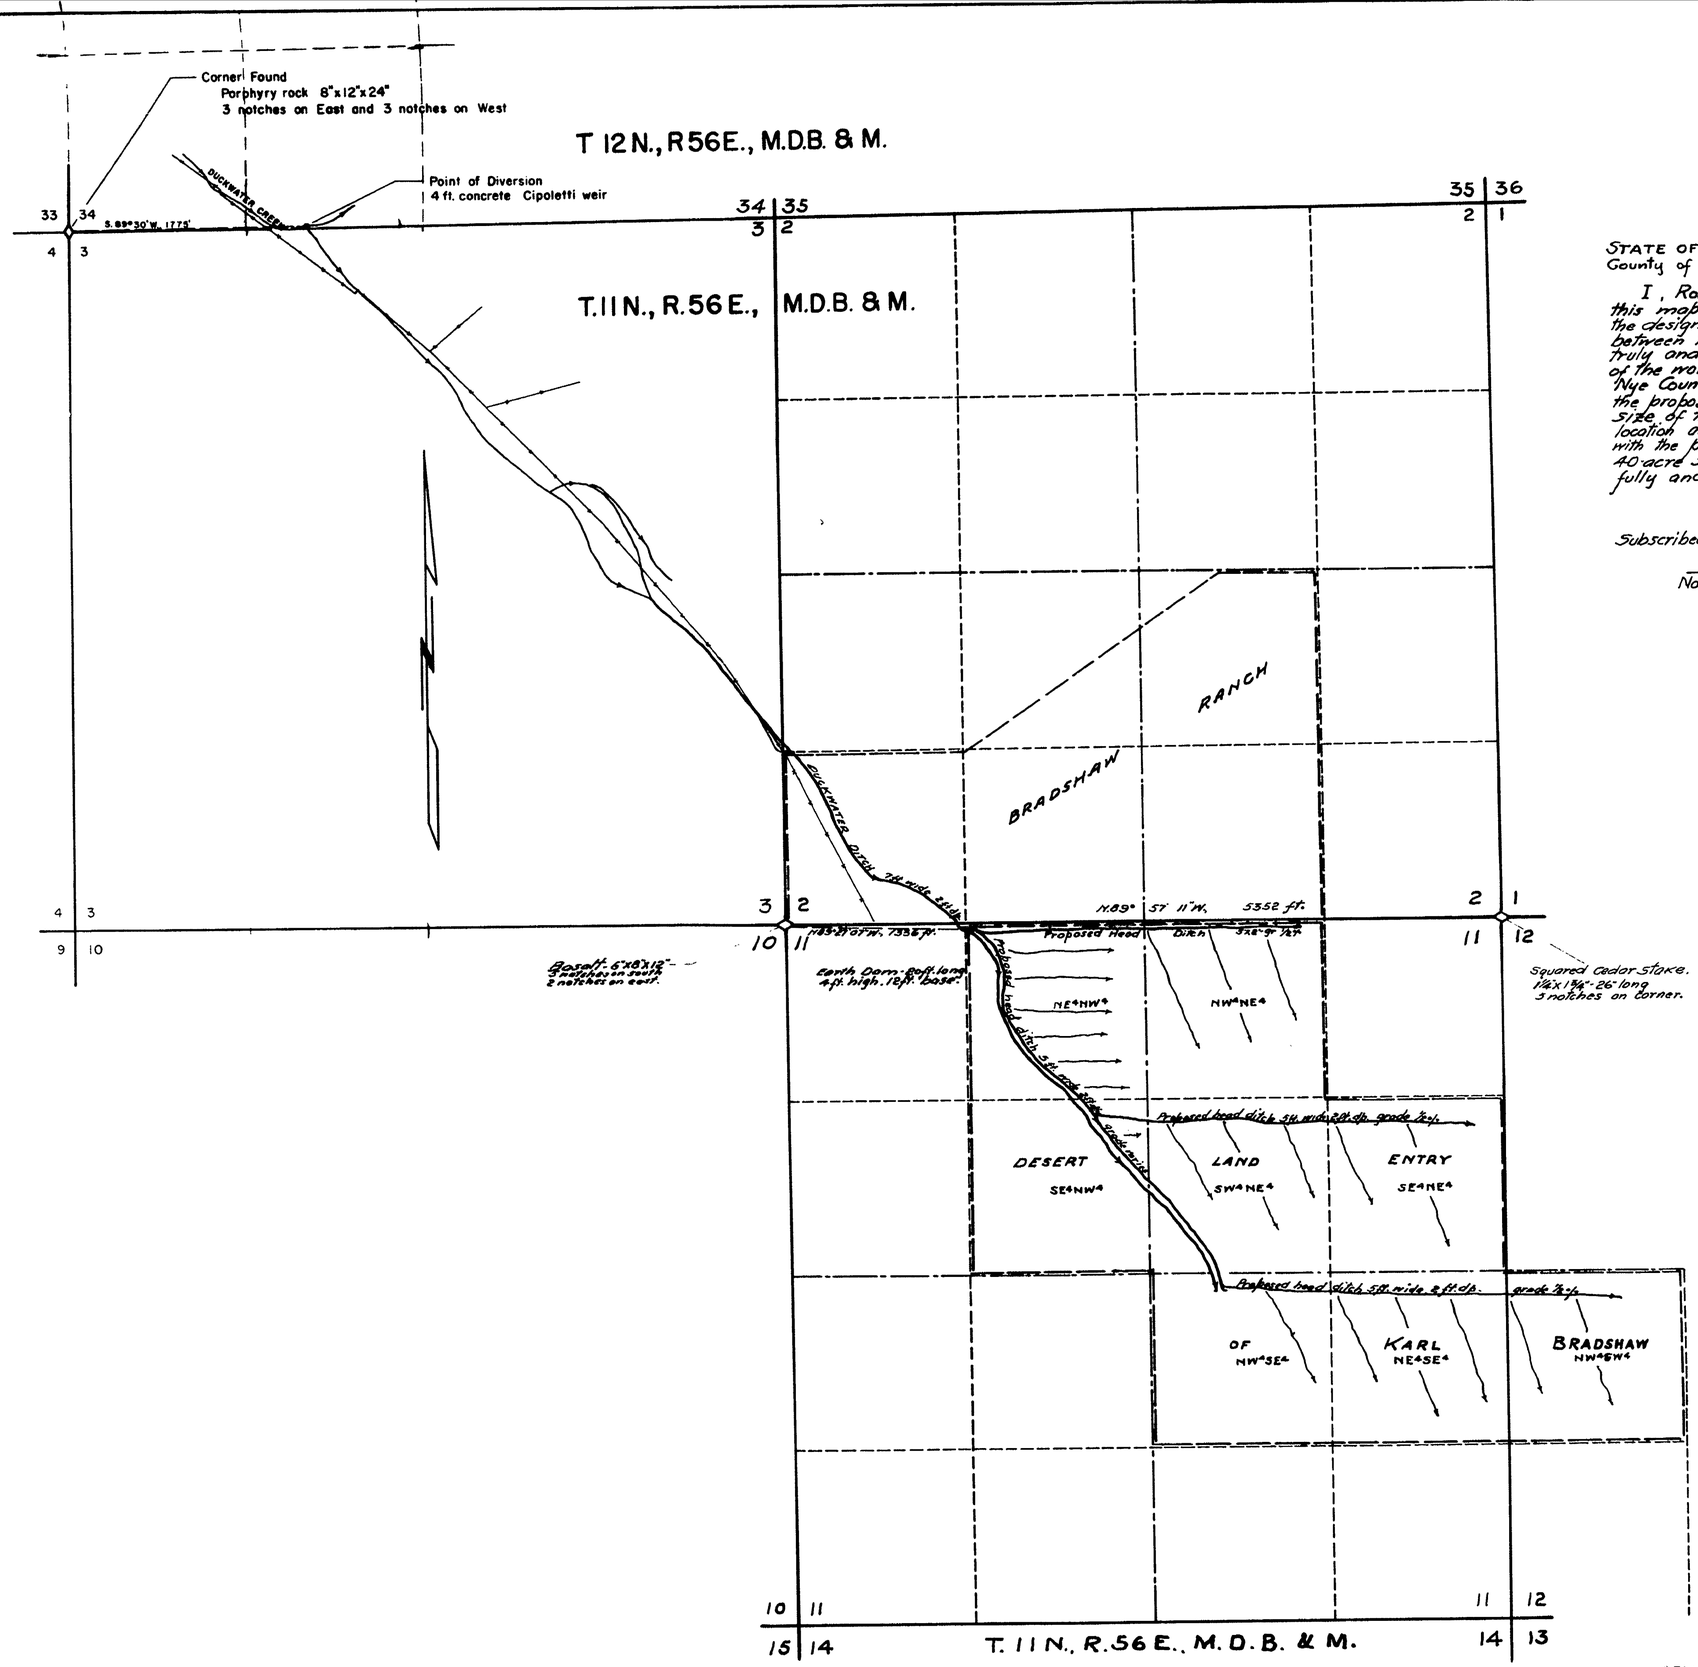

STATE OF NEVADA } SS.
County of White Pine }

I, Robert W. Millard, being duly sworn, depose and say that this map, consisting of one sheet, has been correctly drawn to the designated scale from field notes of a survey made by me between the 7th. and 11th. days of September, 1955; that it truly and correctly represents the proposed location and extent of the works used to divert water from DUCKWATER CREEK in Nye County by KARL BRADSHAW for irrigation purposes. That the proposed point of diversion, the approximate location and size of the diverting channel, all reservoirs or basins, the location and names of all other works which will cross or connect with the proposed works, and the boundary of all lands, showing by 40-acre subdivisions the areas proposed to be irrigated, are fully and correctly designated thereon.

R. W. Millard
State Water Right Surveyor

Subscribed and sworn to before me this 24th day of December, 1955.

F. W. Millard
Notary Public in and for White Pine County, Nevada.

My commission expires December 22, 1957.

0' 500' 1000' 2000'
SCALE 1-IN. = 600 FT.

FILED
FEB 1956
STATE ENGINEER

STATE ENGINEER
1956 FEB 8 PM 2 30

1956 JAN 9 PM 4 47

MAP TO ACCOMPANY APPLICATION
TO APPROPRIATE WATER

FOR IRRIGATION

BY KARL BRADSHAW

FROM DUCKWATER CREEK

SURVEYED BY F. W. MILLARD & SON ELY, NEVADA

16829