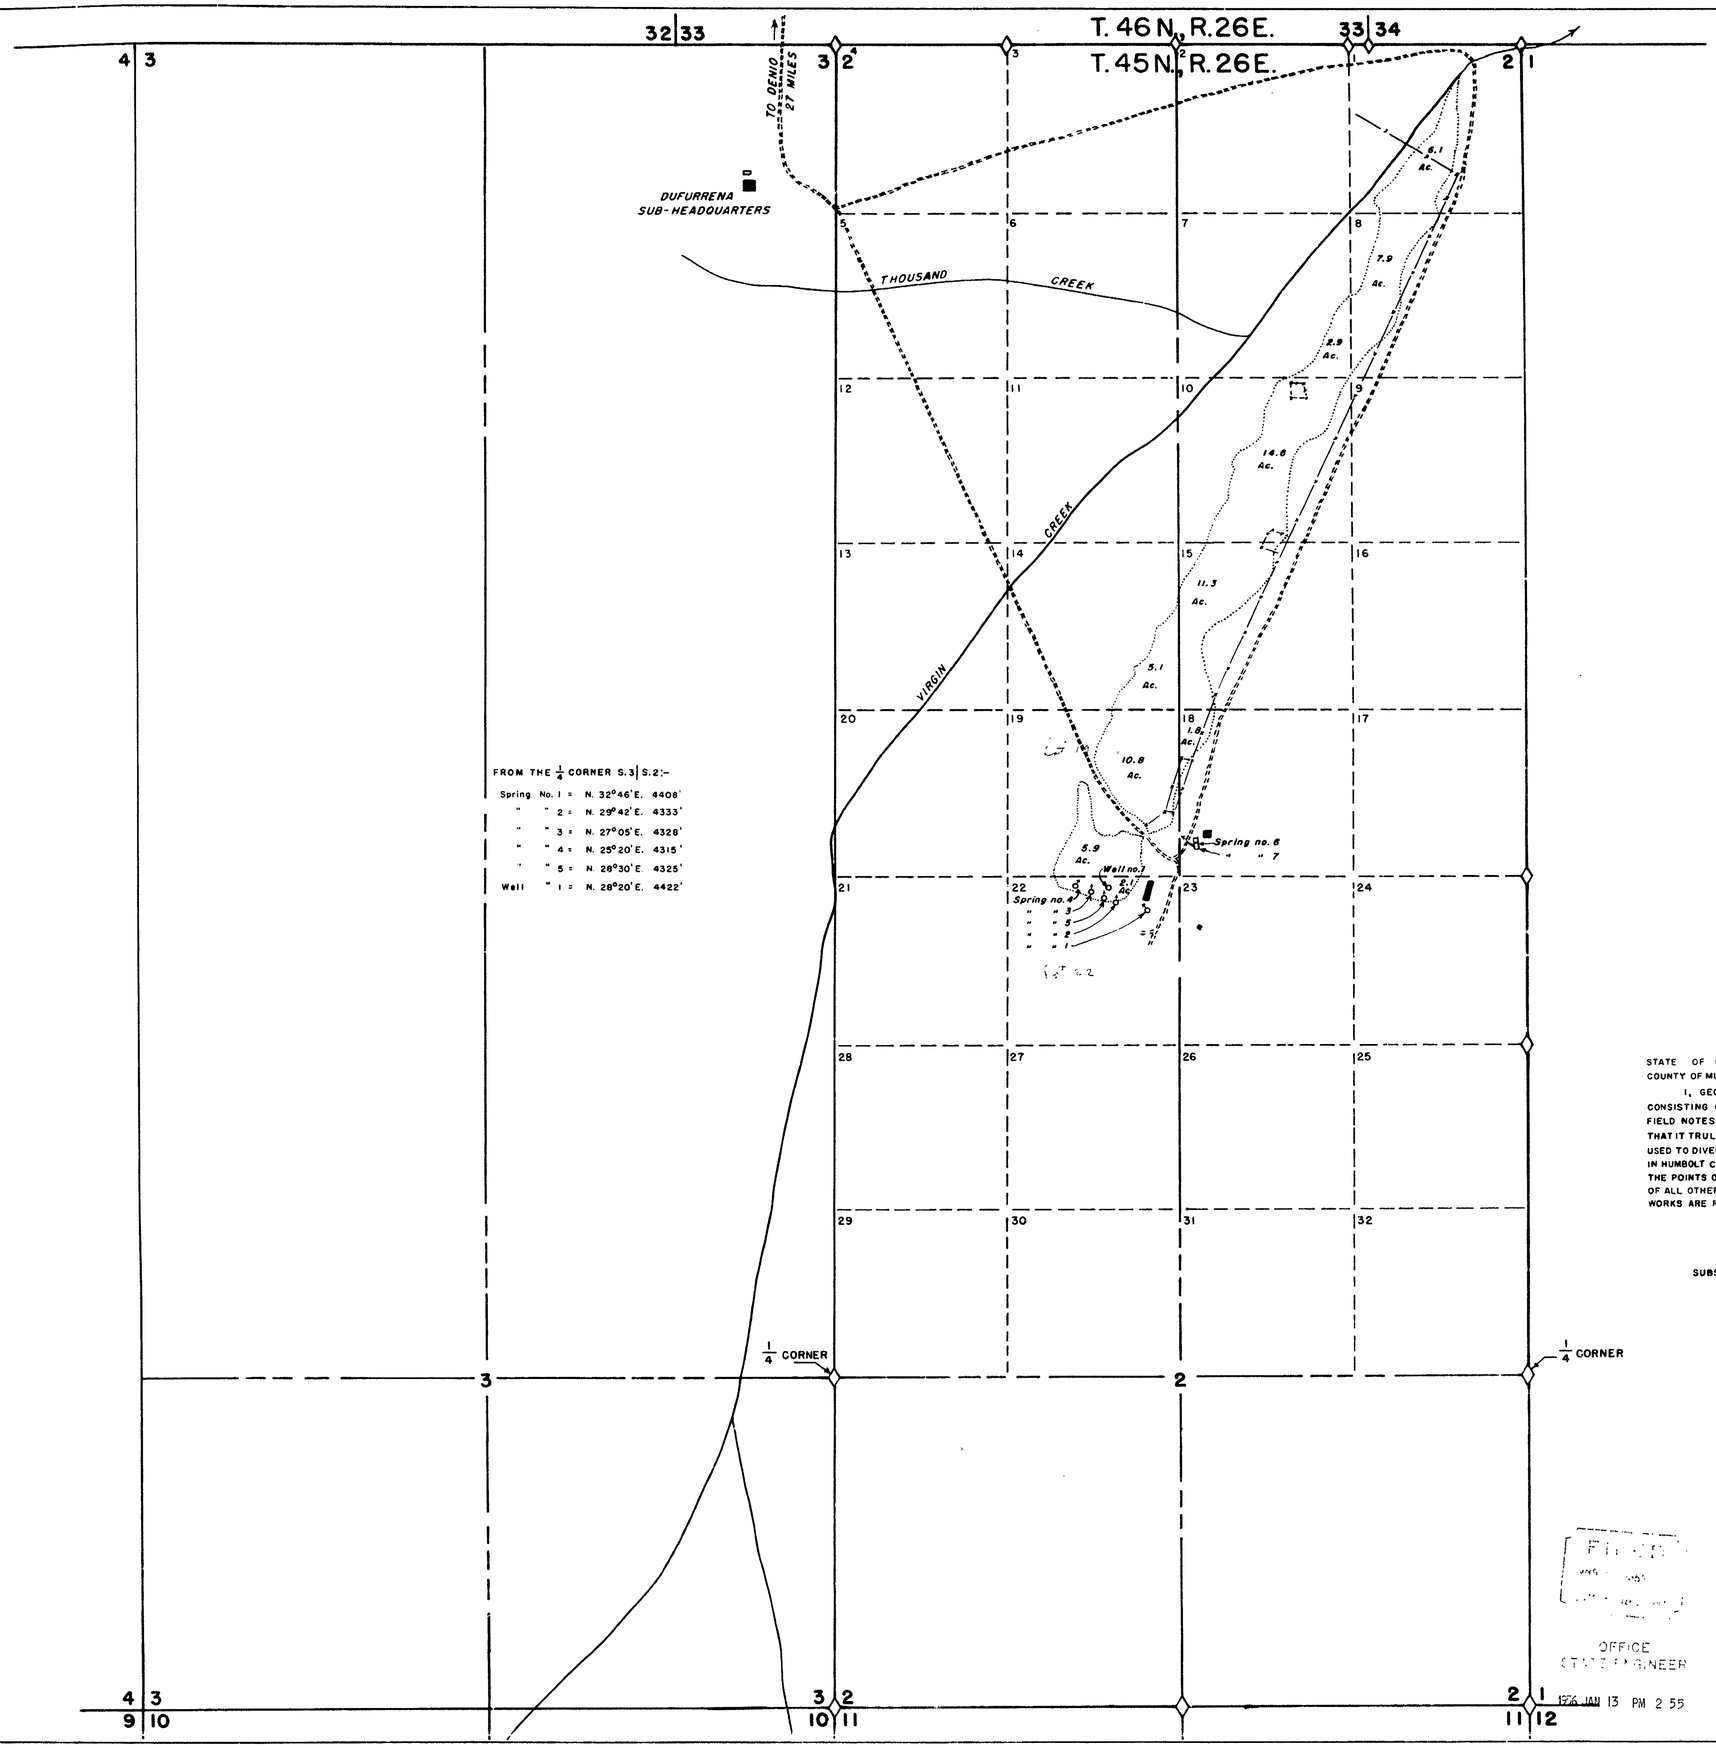

FROM THE 1/4 CORNER S.3 | S.2:-

Spring	No. 1 =	N. 32°46'E.	4408'
"	" 2 =	N. 29°42'E.	4333'
"	" 3 =	N. 27°05'E.	4328'
"	" 4 =	N. 25°20'E.	4315'
"	" 5 =	N. 28°30'E.	4325'
Well	" 1 =	N. 28°20'E.	4422'

STATE OF OREGON
COUNTY OF MULTNOMAH

I, GEORGE L. DUCRET, BEING FIRST DULY SWORN, DEPOSE AND SAY THAT THIS MAP, CONSISTING OF ONE SHEET HAS BEEN CORRECTLY DRAWN TO THE DESIGNATED SCALE FROM FIELD NOTES OF SURVEYS MADE UNDER MY SUPERVISION AND DIRECTION IN 1951 AND 1953, THAT IT TRULY AND CORRECTLY REPRESENTS THE LOCATION AND THE EXTENT OF THE WORKS USED TO DIVERT WATER FROM SPRINGS NOS. 1-5 & WELL NO 1 IN HUMBOLT COUNTY BY THE FISH AND WILDLIFE SERVICE FOR IRRIGATION PURPOSES; THAT THE POINTS OF DIVERSION, THE PLACE AND MANNER OF USE, AND THE LOCATION AND NAMES OF ALL OTHER WORKS OR STREAMS WHICH ARE CROSSED BY, OR CONNECTED WITH, THE SAID WORKS ARE FULLY AND CORRECTLY DESIGNATED THEREON.

George L. Ducret
NEVADA STATE WATER RIGHT SURVEYOR

SUBSCRIBED AND SWORN TO BEFORE ME THIS 9th DAY OF November 1955

E. J. Gilkerson
NOTARY PUBLIC
MY COMMISSION EXPIRES March 12, 1958

Scale
0 600' 1200' 1800' 2400'

MOUNT DIABLO MERIDIAN

MAP TO ACCOMPANY
APPLICATION TO APPROPRIATE WATER FOR IRRIGATION
BY THE
UNITED STATES DEPARTMENT OF THE INTERIOR
FISH AND WILDLIFE SERVICE
FROM
SPRINGS NOS. 1-5 & WELL NO 1

FILED
OFFICE
STATE ENGINEER
1956 JAN 13 PM 2 55

16849