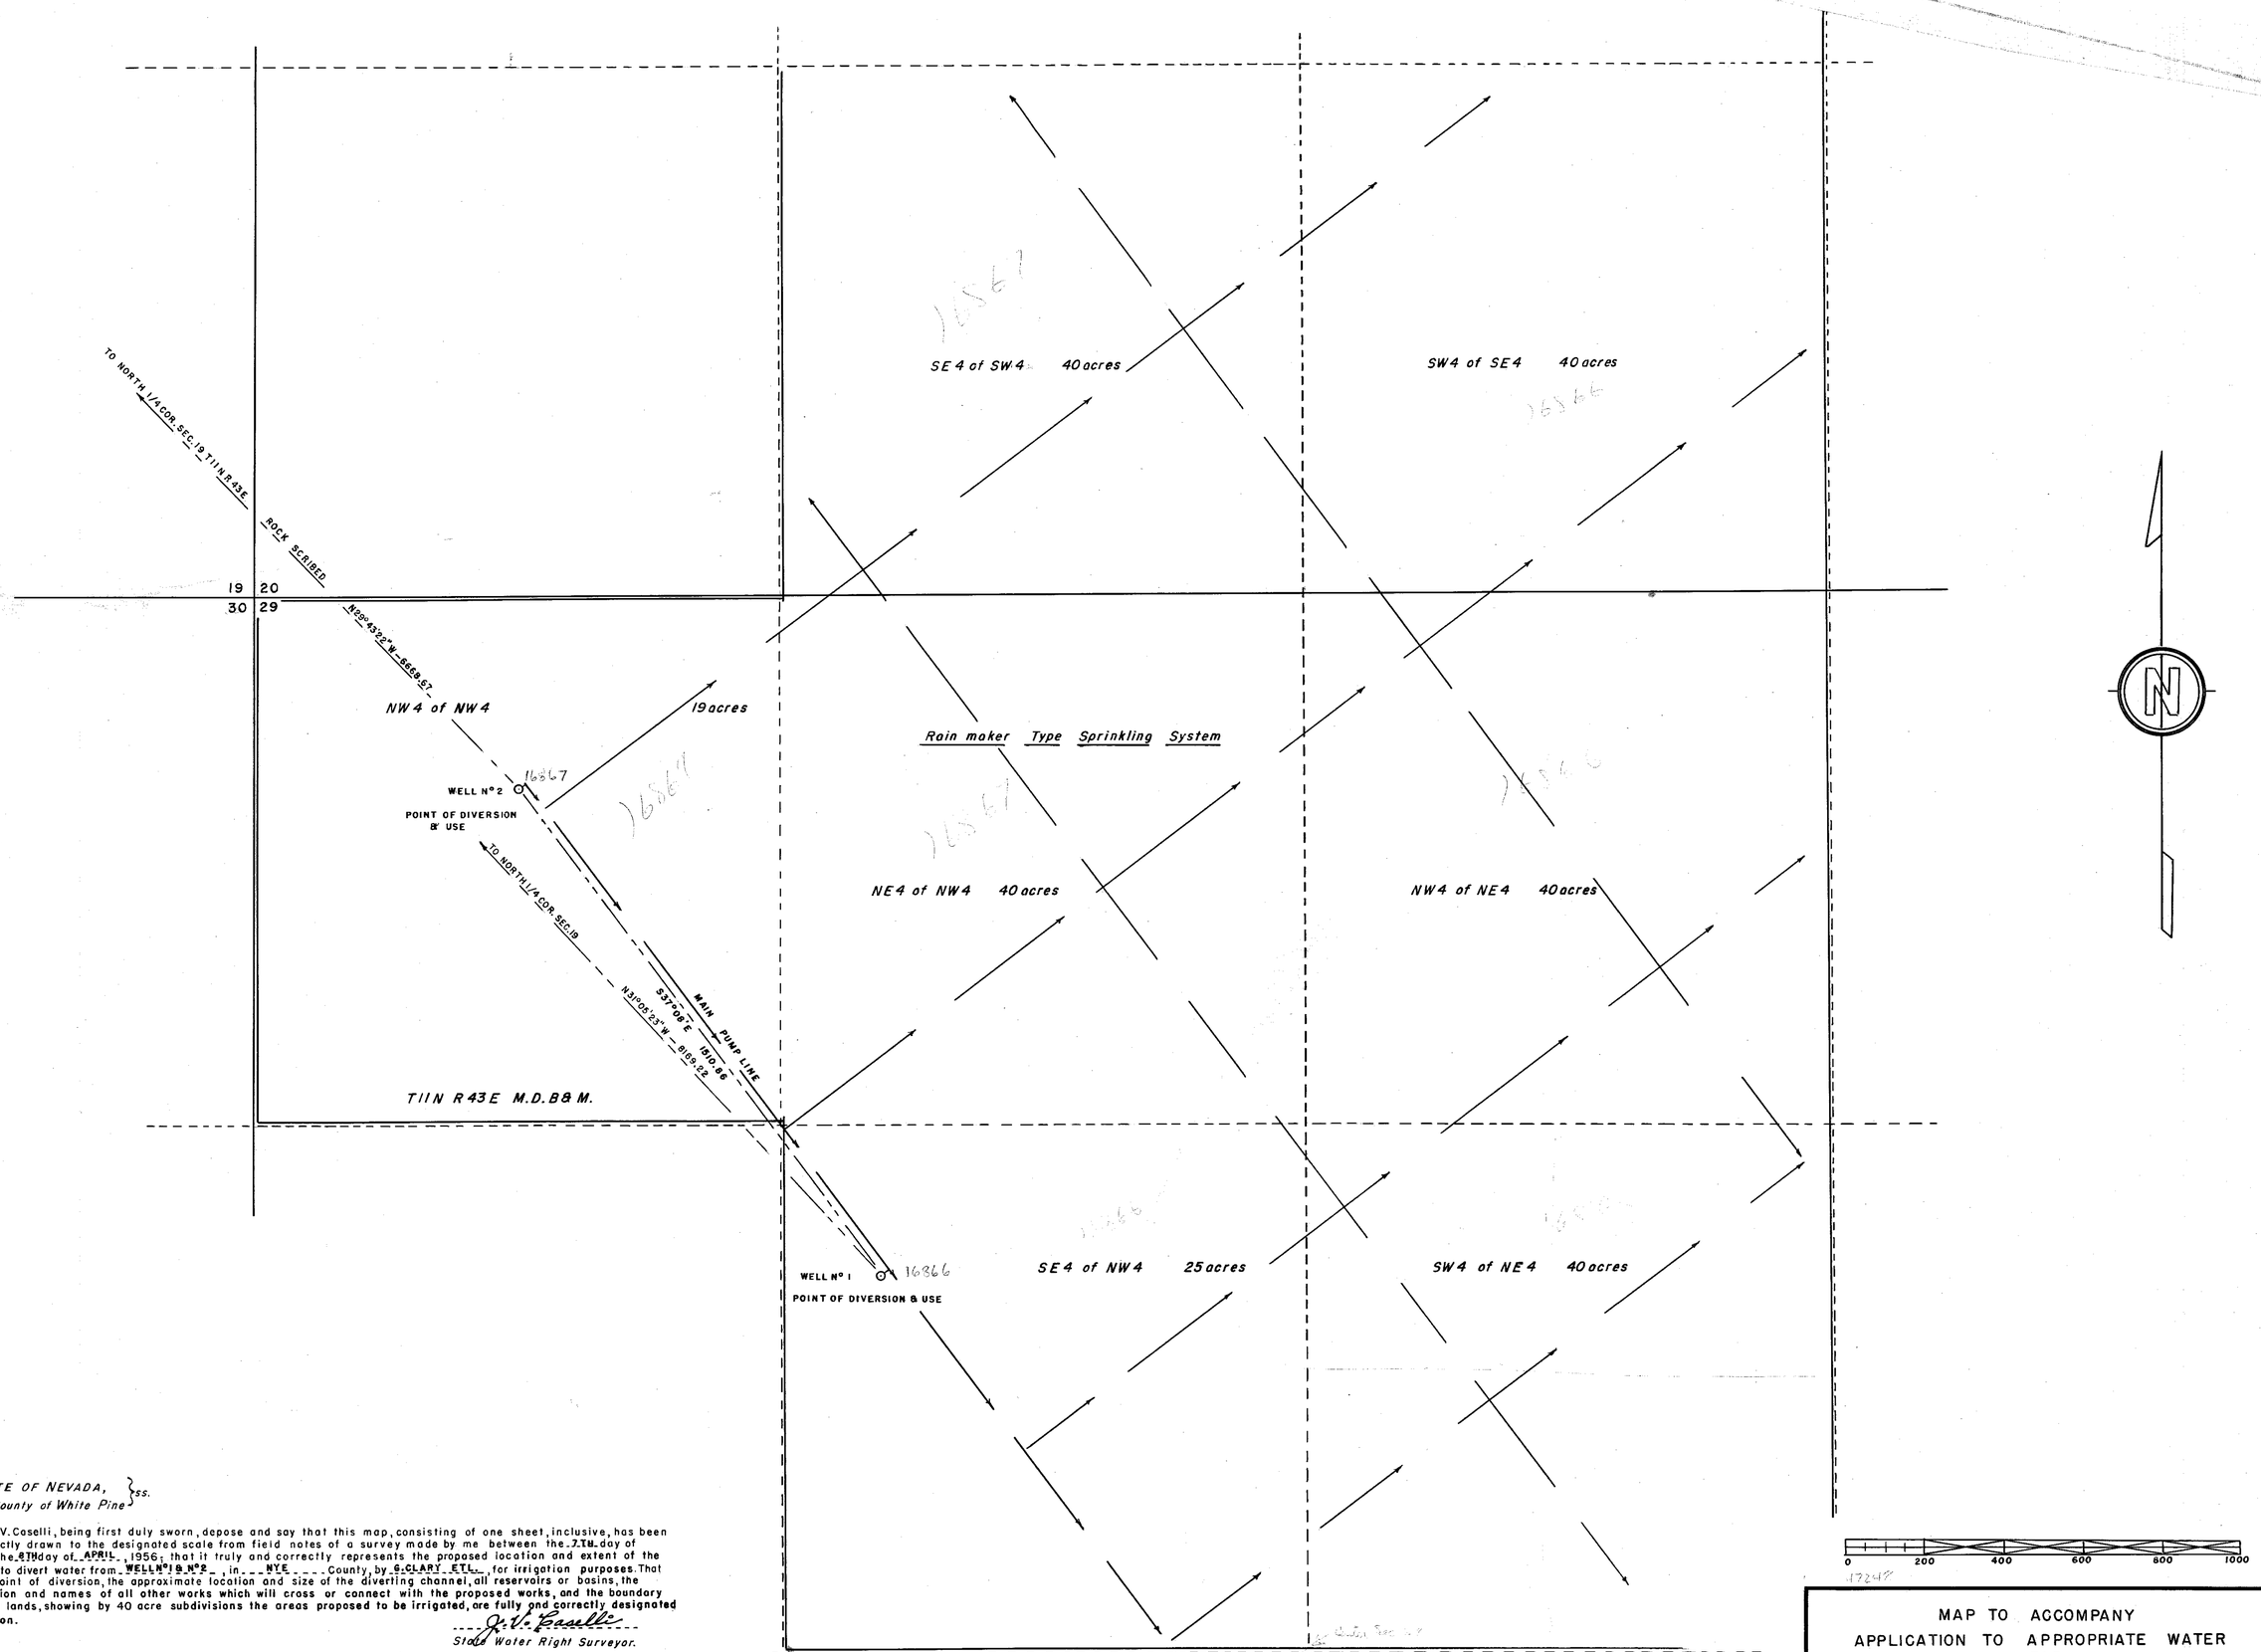


STATE OF NEVADA, }ss.
County of White Pine

I, J.V. Caselli, being first duly sworn, depose and say that this map, consisting of one sheet, inclusive, has been correctly drawn to the designated scale from field notes of a survey made by me between the 7TH day of and the 8TH day of APRIL, 1956; that it truly and correctly represents the proposed location and extent of the used to divert water from WELL N°1 & N°2, in NYE County, by G. CLARY ETL. for irrigation purposes. That the point of diversion, the approximate location and size of the diverting channel, all reservoirs or basins, the location and names of all other works which will cross or connect with the proposed works, and the boundary of all lands, showing by 40 acre subdivisions the areas proposed to be irrigated, are fully and correctly designated thereon.

J.V. Caselli
State Water Right Surveyor.

Subscribed and sworn to before me this 16TH day of MAY 1956

Albert C. Gianoli
Notary Public in and for White Pine County, Nevada.

ALBERT C. GIANOLI, Notary Public
My Commission Expires August 6, 1959

FILED
MAY 1 5 1956
STATE ENGINEER'S OFFICE

MAP TO ACCOMPANY
APPLICATION TO APPROPRIATE WATER
FOR
IRRIGATION
FROM
WELL N°1 & WELL N°2
BY
Gerald Clary etl.
Round Mountain, Nevada

SCALE 1" = 200FT.

SURVEYED BY —
J.V. CASELLI
ELY, NEVADA

86517 47248 16866-16867