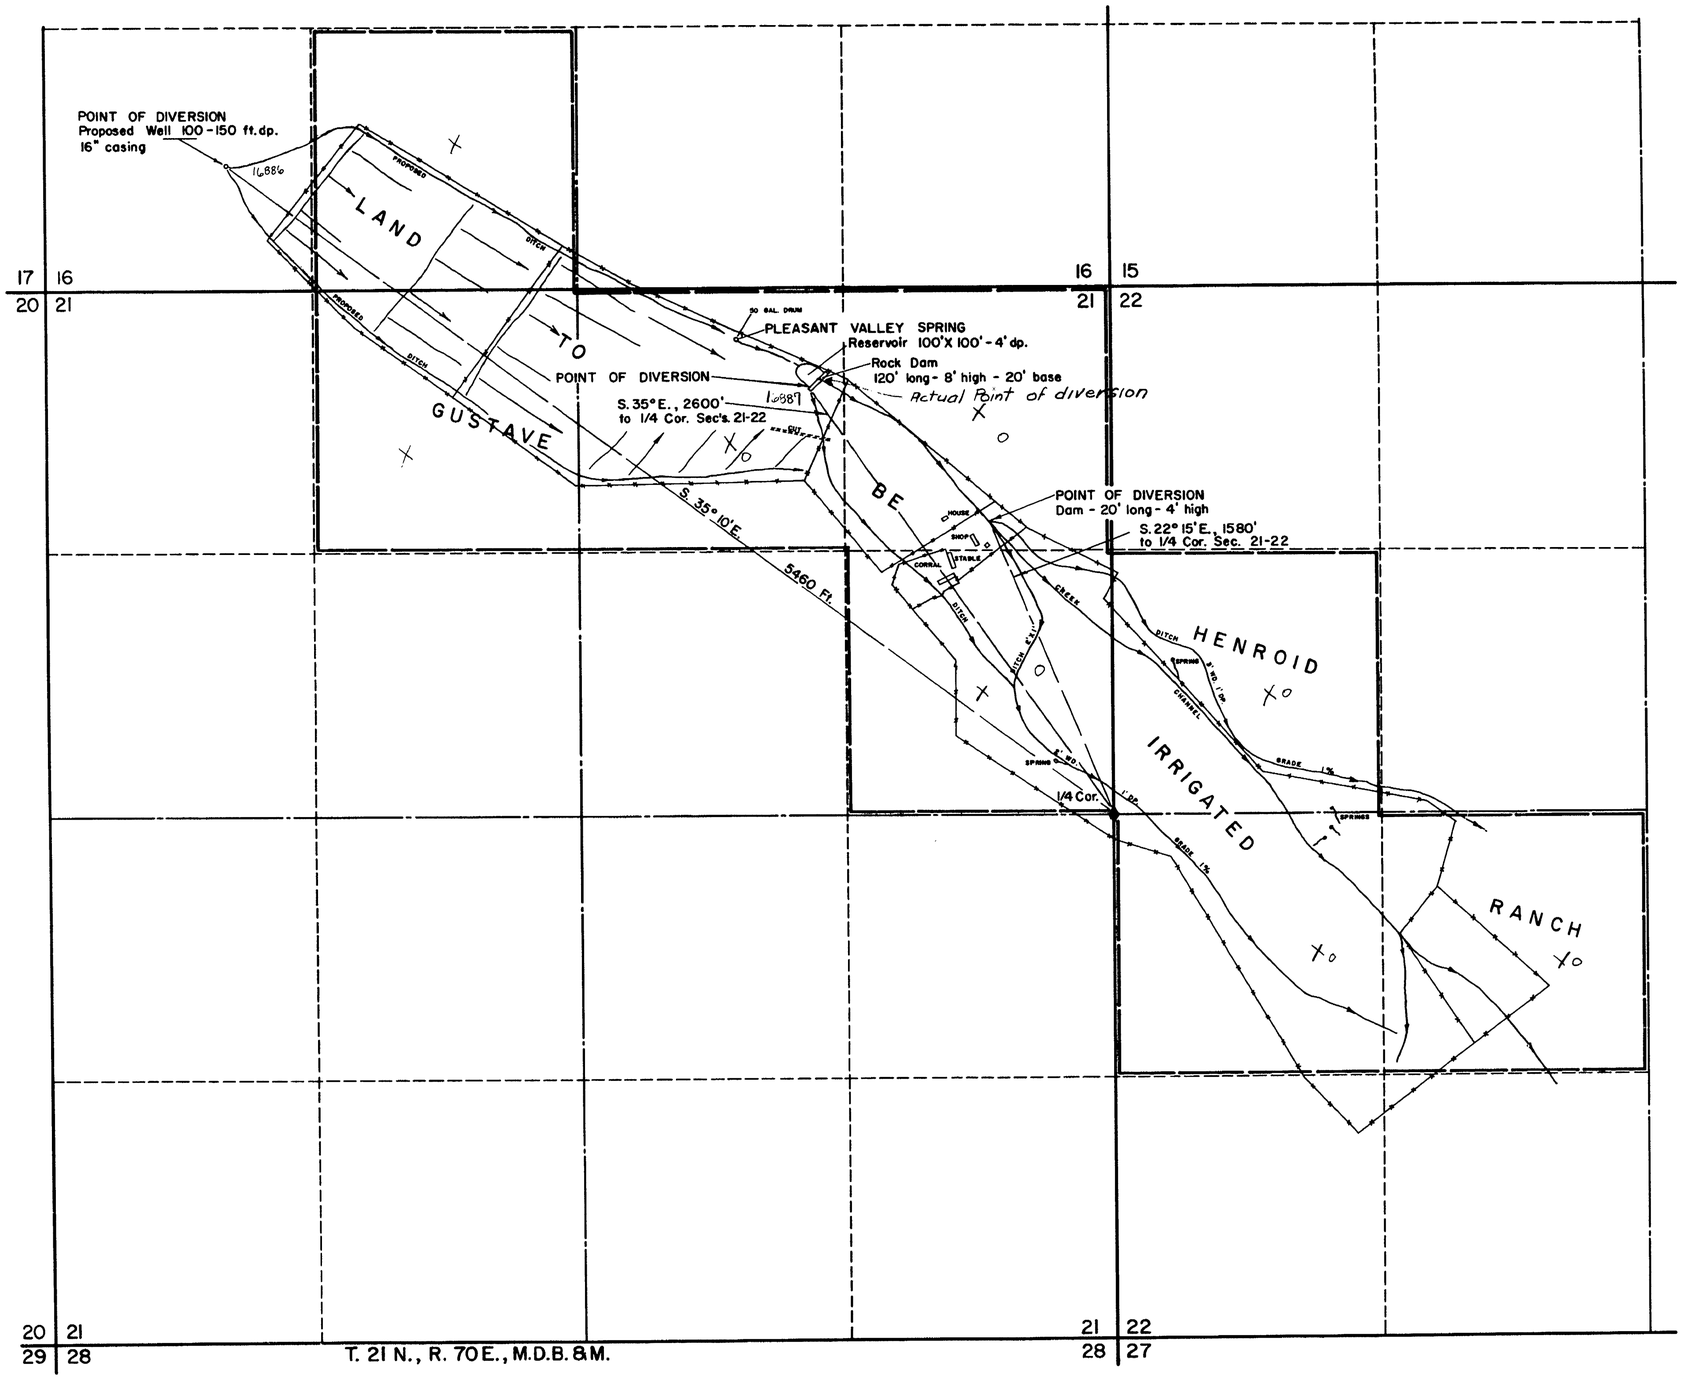

STATE OF NEVADA }S.S.
County of White Pine}

I, Robert W. Millard, being first duly sworn, depose and say that this map, has been correctly drawn to the designated scale from field notes of a survey made by me between the 10th and 12th days of February, 1956; that it truly and correctly represents the proposed location and extent of the works used to divert water from an UNDERGROUND SOURCE, in White Pine County, by GUSTAVE HENROID, for irrigation purposes. That the proposed point of diversion, the approximate location and size of the diverting channel, all reservoirs or basins, the location and names of all other works which will cross or connect with the proposed works, and the boundry of all lands, showing by 40-acre subdivisions the areas proposed to be irrigated, are fully and correctly designated thereon.

Robert W. Millard
State Water Right Surveyor

Subscribed and sworn to before me this 14th day of MARCH, 1956

F. W. Millard
Notary Public in and for White Pine County, Nevada.
My commission expires December 22, 1957.

0 500 1000 1500 2000
SCALE - 1 IN. = 400 FT.

FILED
March 26, 1956
STATE ENGINEER'S OFFICE

STATE ENGINEER
1956 MAR 26 AM 9 02

MAP TO ACCOMPANY APPLICATION TO APPROPRIATE WATER

FOR **IRRIGATION**

BY **GUSTAVE HENROID**

FROM Pleasant Valley Creek **UNDERGROUND SOURCE**

SURVEYED BY F.W. MILLARD & SON ELY, NEVADA

16886-16887

Section	40 Ac. division	Township	Range	Acreage	Culture	Culture
21	NE¼NE¼	21 N	70 E	3.53	Timothy	
"	"	"	"	0.2	Garden	
"	"	"	"	.25	Meadow	
"	SE¼ NE¼	"	"	2.09	Meadow	
"	"	"	"	7.5	Grain	
"	"	"	"	4.6	Alfalfa	
"	"	"	"	.13	Timothy	
22	SW¼NW¼	"	"	1.87	Timothy	
"	"	"	"	1.7	Pasture	
"	"	"	"	1.6	Meadow	
"	"	"	"	4.1	Grain	
"	NW¼SW¼	"	"	2.19	Pasture	
"	"	"	"	3.04	Meadow	
"	"	"	"	4.8	Alfalfa	
"	"	"	"	10.12	Timothy	
"	NE¼SW¼	"	"	2.21	Timothy	
"	"	"	"	6.74	Pasture	
"	"	"	"	3.11	Alfalfa	
"	"	"	"	.26	Meadow	
"	SE¼NW¼	"	"	.13	Pasture	
"	"	"	"	.13	Alfalfa	
"	SW¼SW¼	"	"	1.13	Meadow	
"	"	"	"	.05	Timothy	
"	SE¼SW¼	"	"	.05	Meadow	
"	"	"	"	.36	Timothy	
21	NW¼NE¼	"	"	.15	"	
Total Irrigated Acreage				62.04	Acres	

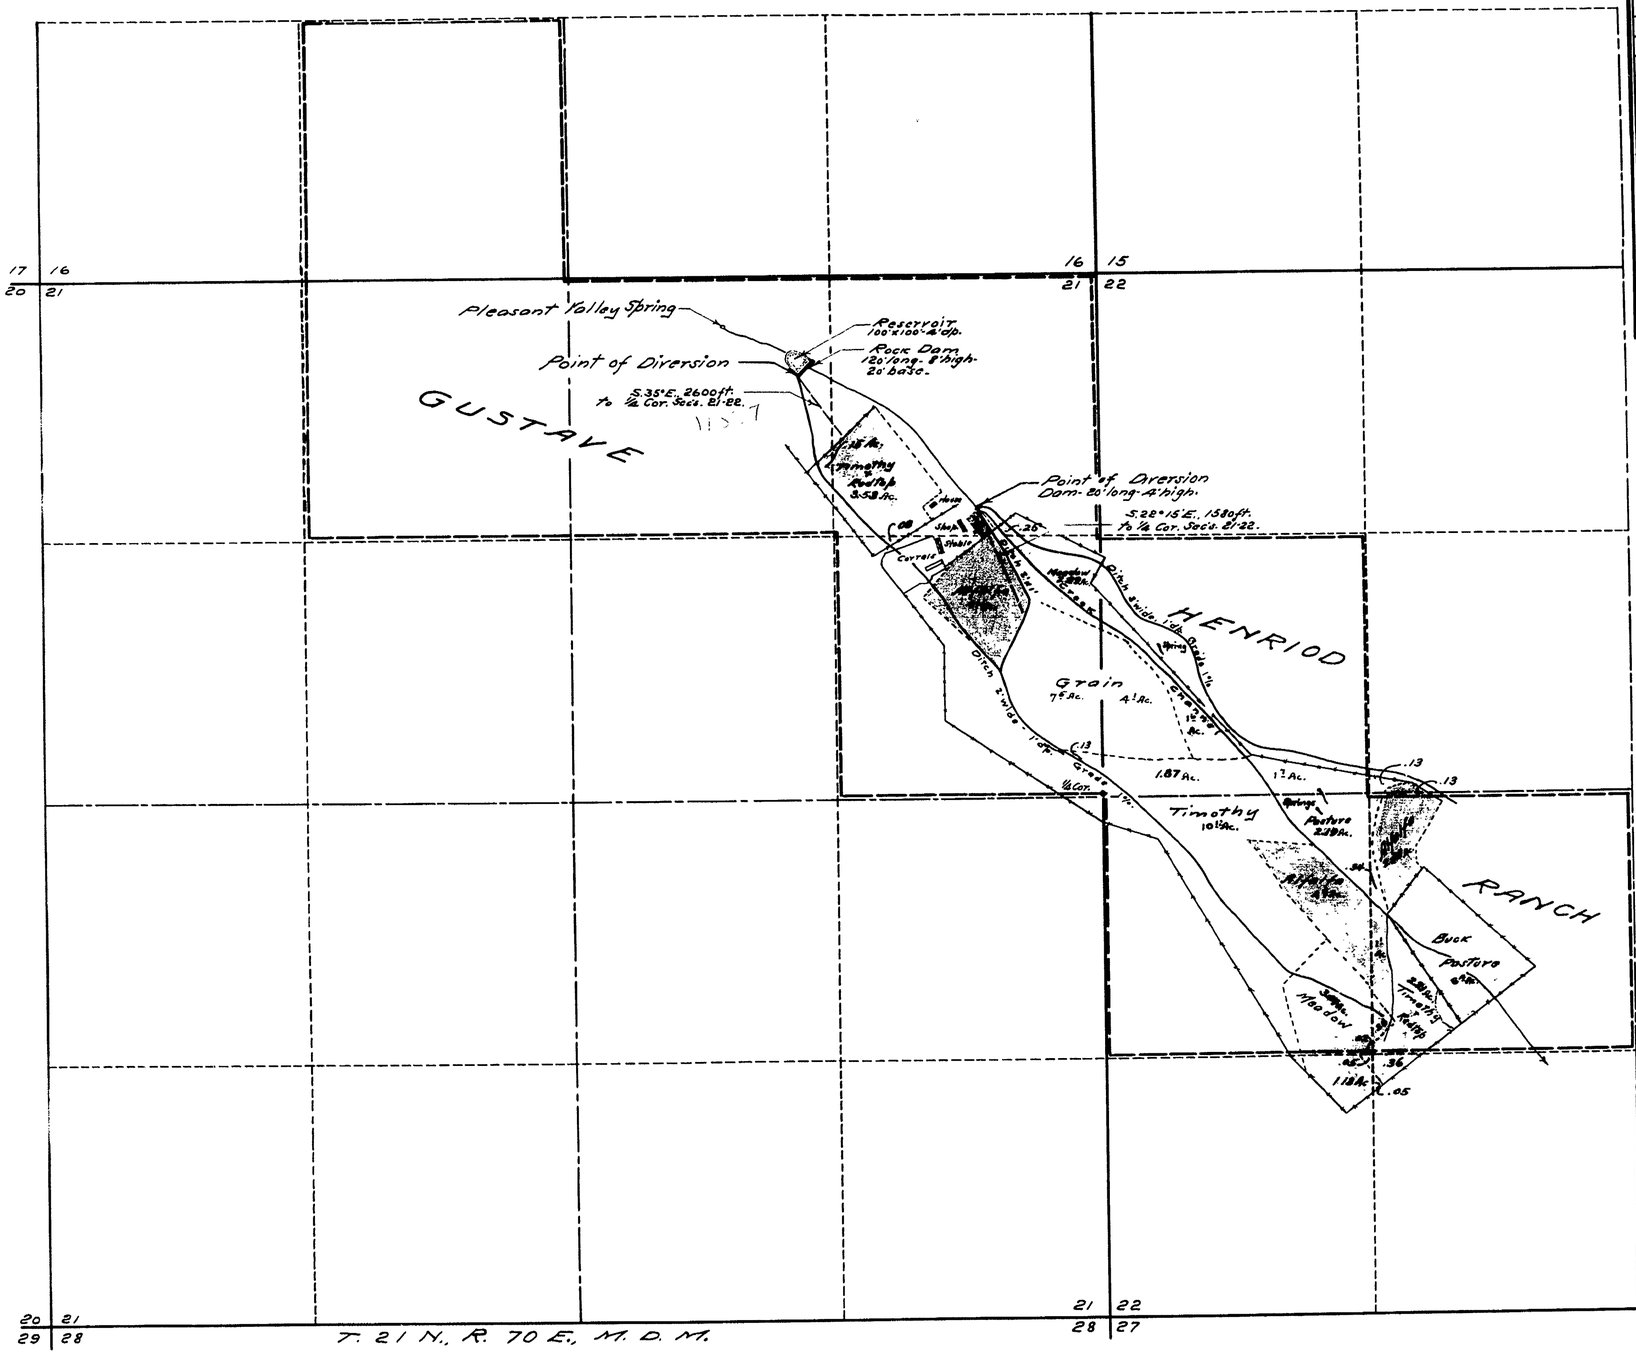

STATE OF NEVADA }
County of White Pine } SS.

I, F.W. Millard being first duly sworn, depose and say that this map, consisting of one sheet, has been correctly drawn to the designated scale from field notes of a survey made by me between the 3rd and 6th days of April, 1928; that it truly and correctly represents the location and extent of the works used to divert water from Pleasant Valley Creek, in White Pine County by GUSTAVE HENRIOD for irrigation purposes under Vested right; that the point of diversion, the location, size and grades of the diverting channels, location and description of all measuring devices, the location and extent of the lands owned or controlled by the claimant upon which water claimed by vested right is used, together with the area and kind of culture in each 40 acre subdivision, and the location and names of all other works or streams which are crossed by or connected with said works are fully and correctly designated thereon.

F.W. Millard
State Water Right Surveyor.

Subscribed and sworn to before me, this 14th day of April, 1928.

Notary Public in and for White Pine County, Nevada.

0 500 1000 1500 2000
Scale 1-in.= 400ft.

MAP TO ACCOMPANY
PROOF OF APPROPRIATION
FOR
IRRIGATION
BY
GUSTAVE HENRIOD
FROM
PLEASANT VALLEY CREEK

Surveyed by Ed Millard & Son. Ely, Nevada. 4/13/28

16886 16887