SE 1/4, SE 1/4, SEC. 35, T. 20 S. R. 61 E., M.D.B. & M.

POINT OF DIVERSION, SE 1/4, SE 1/4

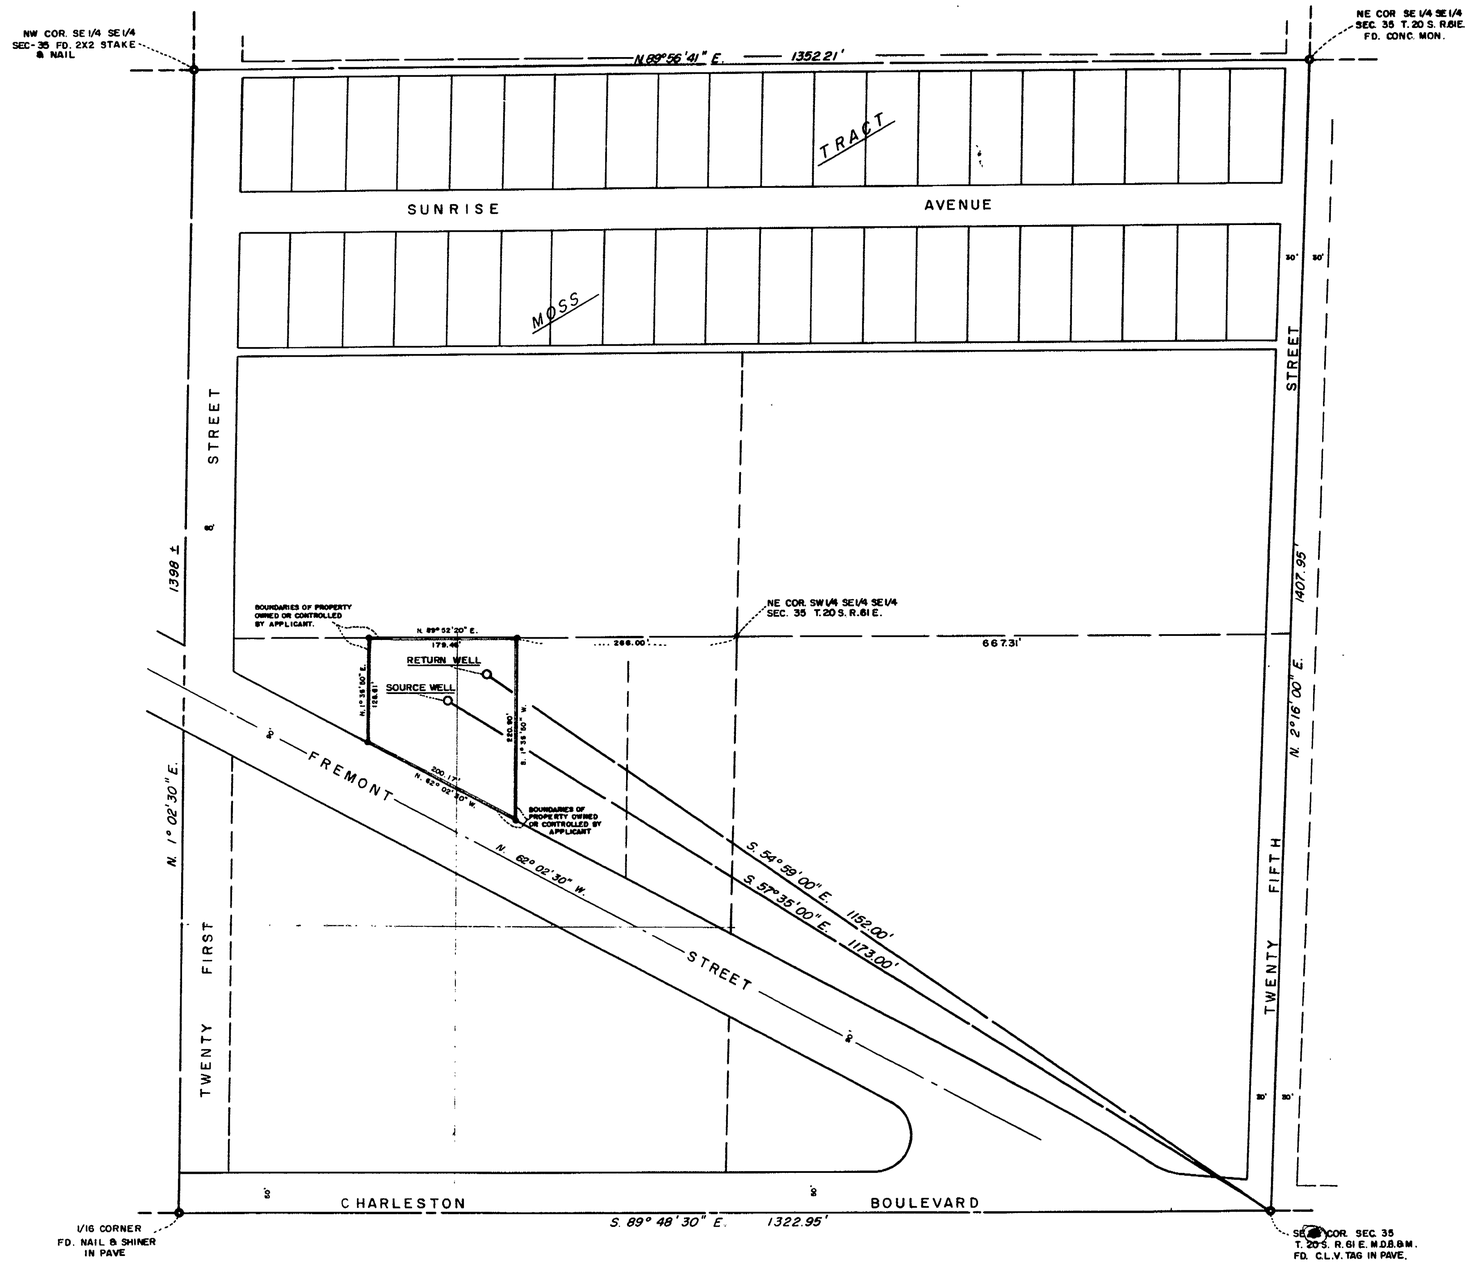

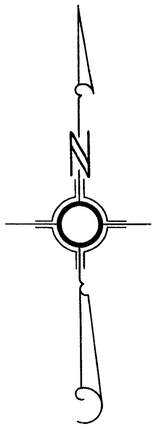

— LEGEND —

BASIS OF BEARING: (N. 89° 48' 30" W.) SOUTH LINE SEC. 35 T. 20 S. R. 61 E. M.D.B.&M.

SCALE IN FEET

0 100 200 300 400 500

STATE OF NEVADA }SS
COUNTY OF CLARK

I, L. E. TYSON, BEING FIRST DULY SWORN, DEPOSE AND SAY THAT THIS MAP, CONSISTING OF ONE SHEET, HAS BEEN CORRECTLY DRAWN TO THE DESIGNATED SCALE FROM FIELD NOTES OF A SURVEY MADE UNDER MY SUPERVISION AND DIRECTION ON THE 7TH DAY OF MARCH, 1956, THAT IT TRULY AND CORRECTLY REPRESENTS THE PROPOSED LOCATION AND EXTENT OF THE WORKS USED TO DIVERT WATER FROM LAS VEGAS ARTESIAN BASIN, IN CLARK COUNTY, BY M. D. CLOSE FOR AIR-CONDITIONING USE AND THE BOUNDARIES OF THE LANDS EMBODIED IN THE TRACT OWNED OR CONTROLLED BY THE APPLICANT, AND UPON WHICH IT IS PROPOSED TO USE THE WATER APPLIED FOR, AND ARE FULLY AND CORRECTLY DESIGNATED THEREON.

L. E. Tyson
STATE WATER RIGHT SURVEYOR

SUBSCRIBED AND SWORN TO BEFORE ME THIS 12TH DAY OF MARCH, 1956

Dave Ewalding
NOTARY PUBLIC IN AND FOR CLARK COUNTY, NEVADA

MY COMMISSION EXPIRES My Commission Expires July 1, 1958

FILED
April 4, 1956
STATE ENGINEER'S OFFICE

CERTIFICATE No. 5167 ISSUED Aug. 4, 1961

MAP TO ACCOMPANY
APPLICATION
FOR
AIR-CONDITIONING USE
(HEATING & COOLING)
BY
M. D. CLOSE
FROM
LAS VEGAS ARTESIAN BASIN

File Under
17688 → 16896