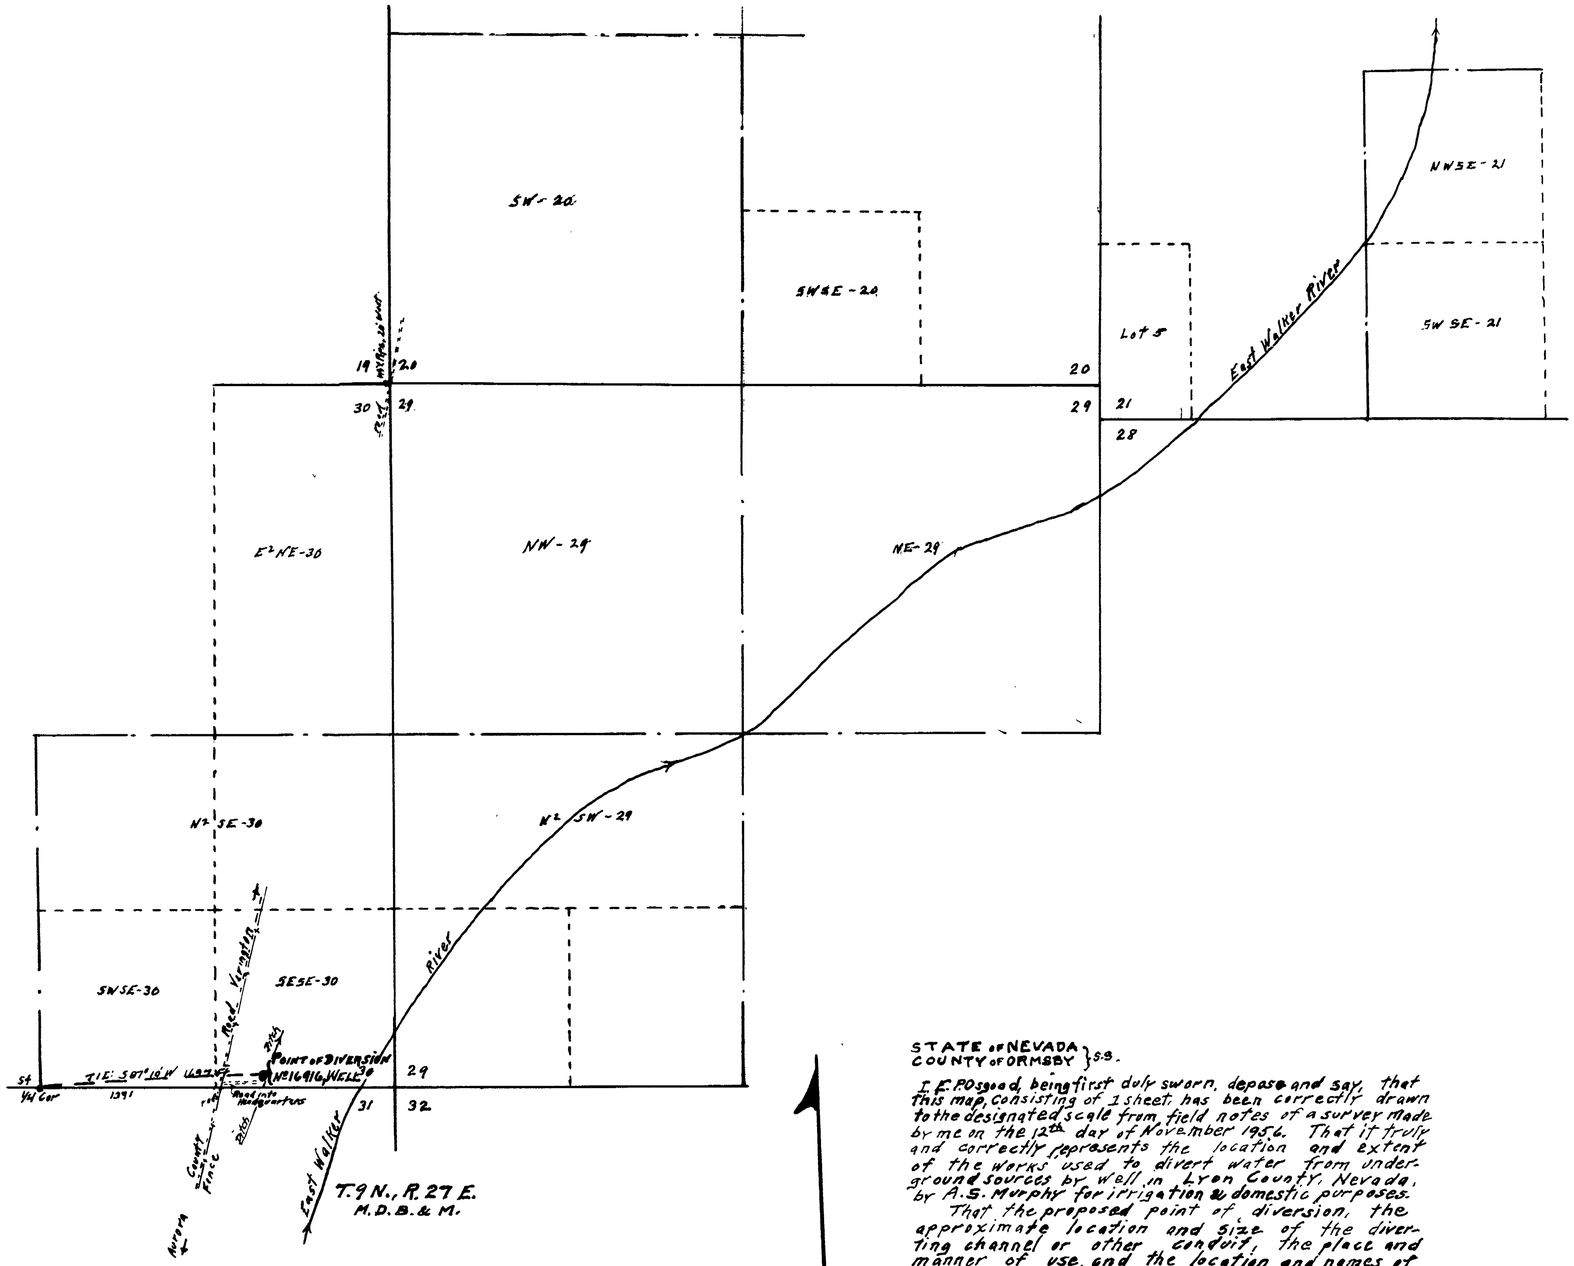

STATE OF NEVADA
COUNTY OF ORMSBY } S.S.

I, E. P. Osgood, being first duly sworn, depose and say, that this map, consisting of 1 sheet, has been correctly drawn to the designated scale from field notes of a survey made by me on the 12th day of November 1956. That it truly and correctly represents the location and extent of the works used to divert water from underground sources by well in Lyon County, Nevada, by A. S. Murphy for irrigation & domestic purposes.

That the proposed point of diversion, the approximate location and size of the diverting channel or other conduit, the place and manner of use, and the location and names of all other works or streams, which are crossed by or connected with the said works, are fully and correctly designated.

E. P. Osgood
State Water Right Surveyor

Subscribed and sworn to before me this 27th day of November 1956

C. F. Owen
Notary Public in & for Ormsby County, Nevada

Commission Expires July 3, 1957

NOV 27 1956

SCALE: 1" = 600'

1000 500 1000 2000 3000 Feet

APPLICATION No 16916, Apr. 23, 1956

MAP TO ACCOMPANY APPLICATION
TO APPROPRIATE WATER FOR
IRRIGATION & DOMESTIC USE BY

A. S. MURPHY

From Flying M Well No 1
Lyon County, Nevada

November 1956 E. P. Osgood, St. Wat. Rt. Sur.

17451 File Index 16916