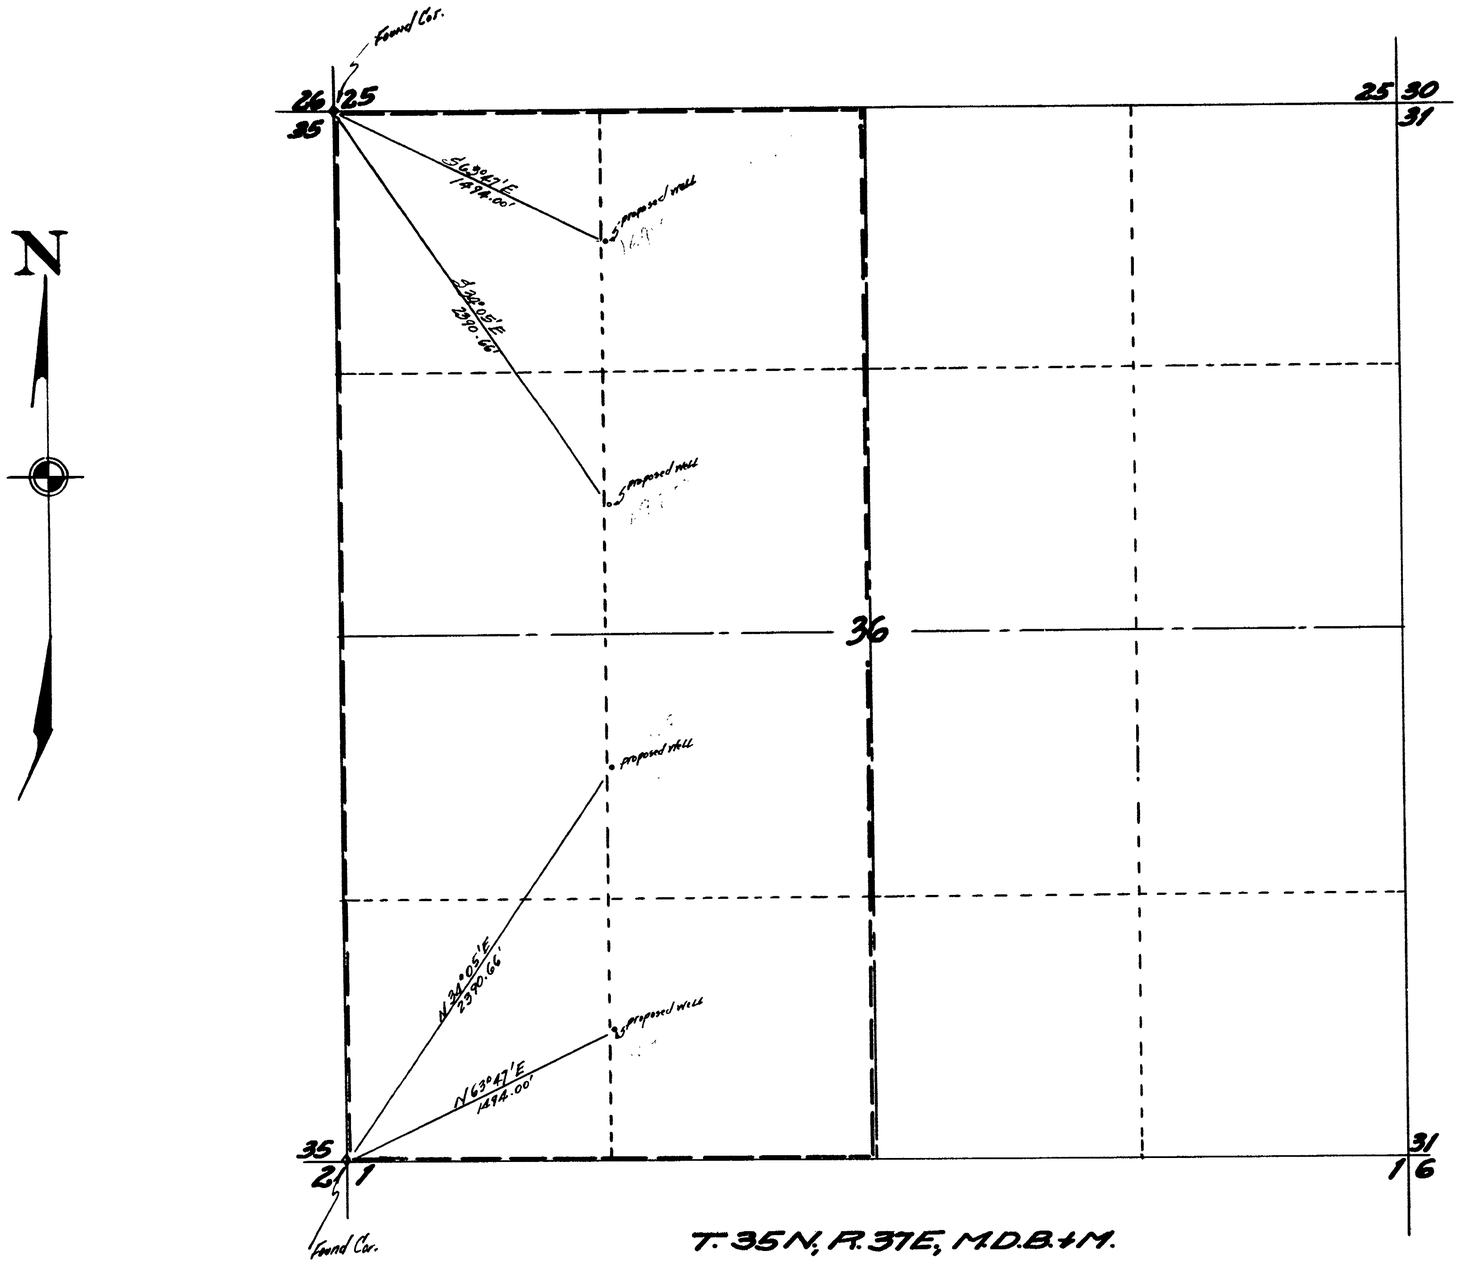

STATE OF NEVADA }
COUNTY OF HUMBOLDT } S.S.

I, Richard M. Black, being first duly sworn depose and say that this map consisting of one sheet has been correctly drawn to the designated scale from field notes of a survey made by me between the 1 day of November and the 15th day of November 1956, that it truly and correctly represents the proposed location and extent of the works used to divert water from underground in Humboldt County by W. W. STOUT, for irrigation purposes; that the proposed point of diversion, the approximate location of the diverting channel, all reservoirs or basins, the location and names of all other works which will cross or connect with the proposed works, and the boundary of all lands, showing by 40-acre subdivisions, the areas proposed to be irrigated, are fully and correctly designated thereon.

Richard M. Black
STATE WATER RIGHT SURVEYOR

Subscribed and sworn to before me this 13th day of November, 1956.

Donalson Leighton
Notary Public in and for Humboldt County, Nevada
My Comm. Exp.: 9/6/57.

SCALE: 1 IN = 400 FT.

0 100 200 300 400 1200 2000 FT.

FILED
NOV 14 1956

MAP
TO ACCOMPANY APPLICATION
TO APPROPRIATE WATER
FOR IRRIGATION BY
W. W. STOUT FROM
UNDERGROUND

21664 Place In → 16918-16919-16920-16921