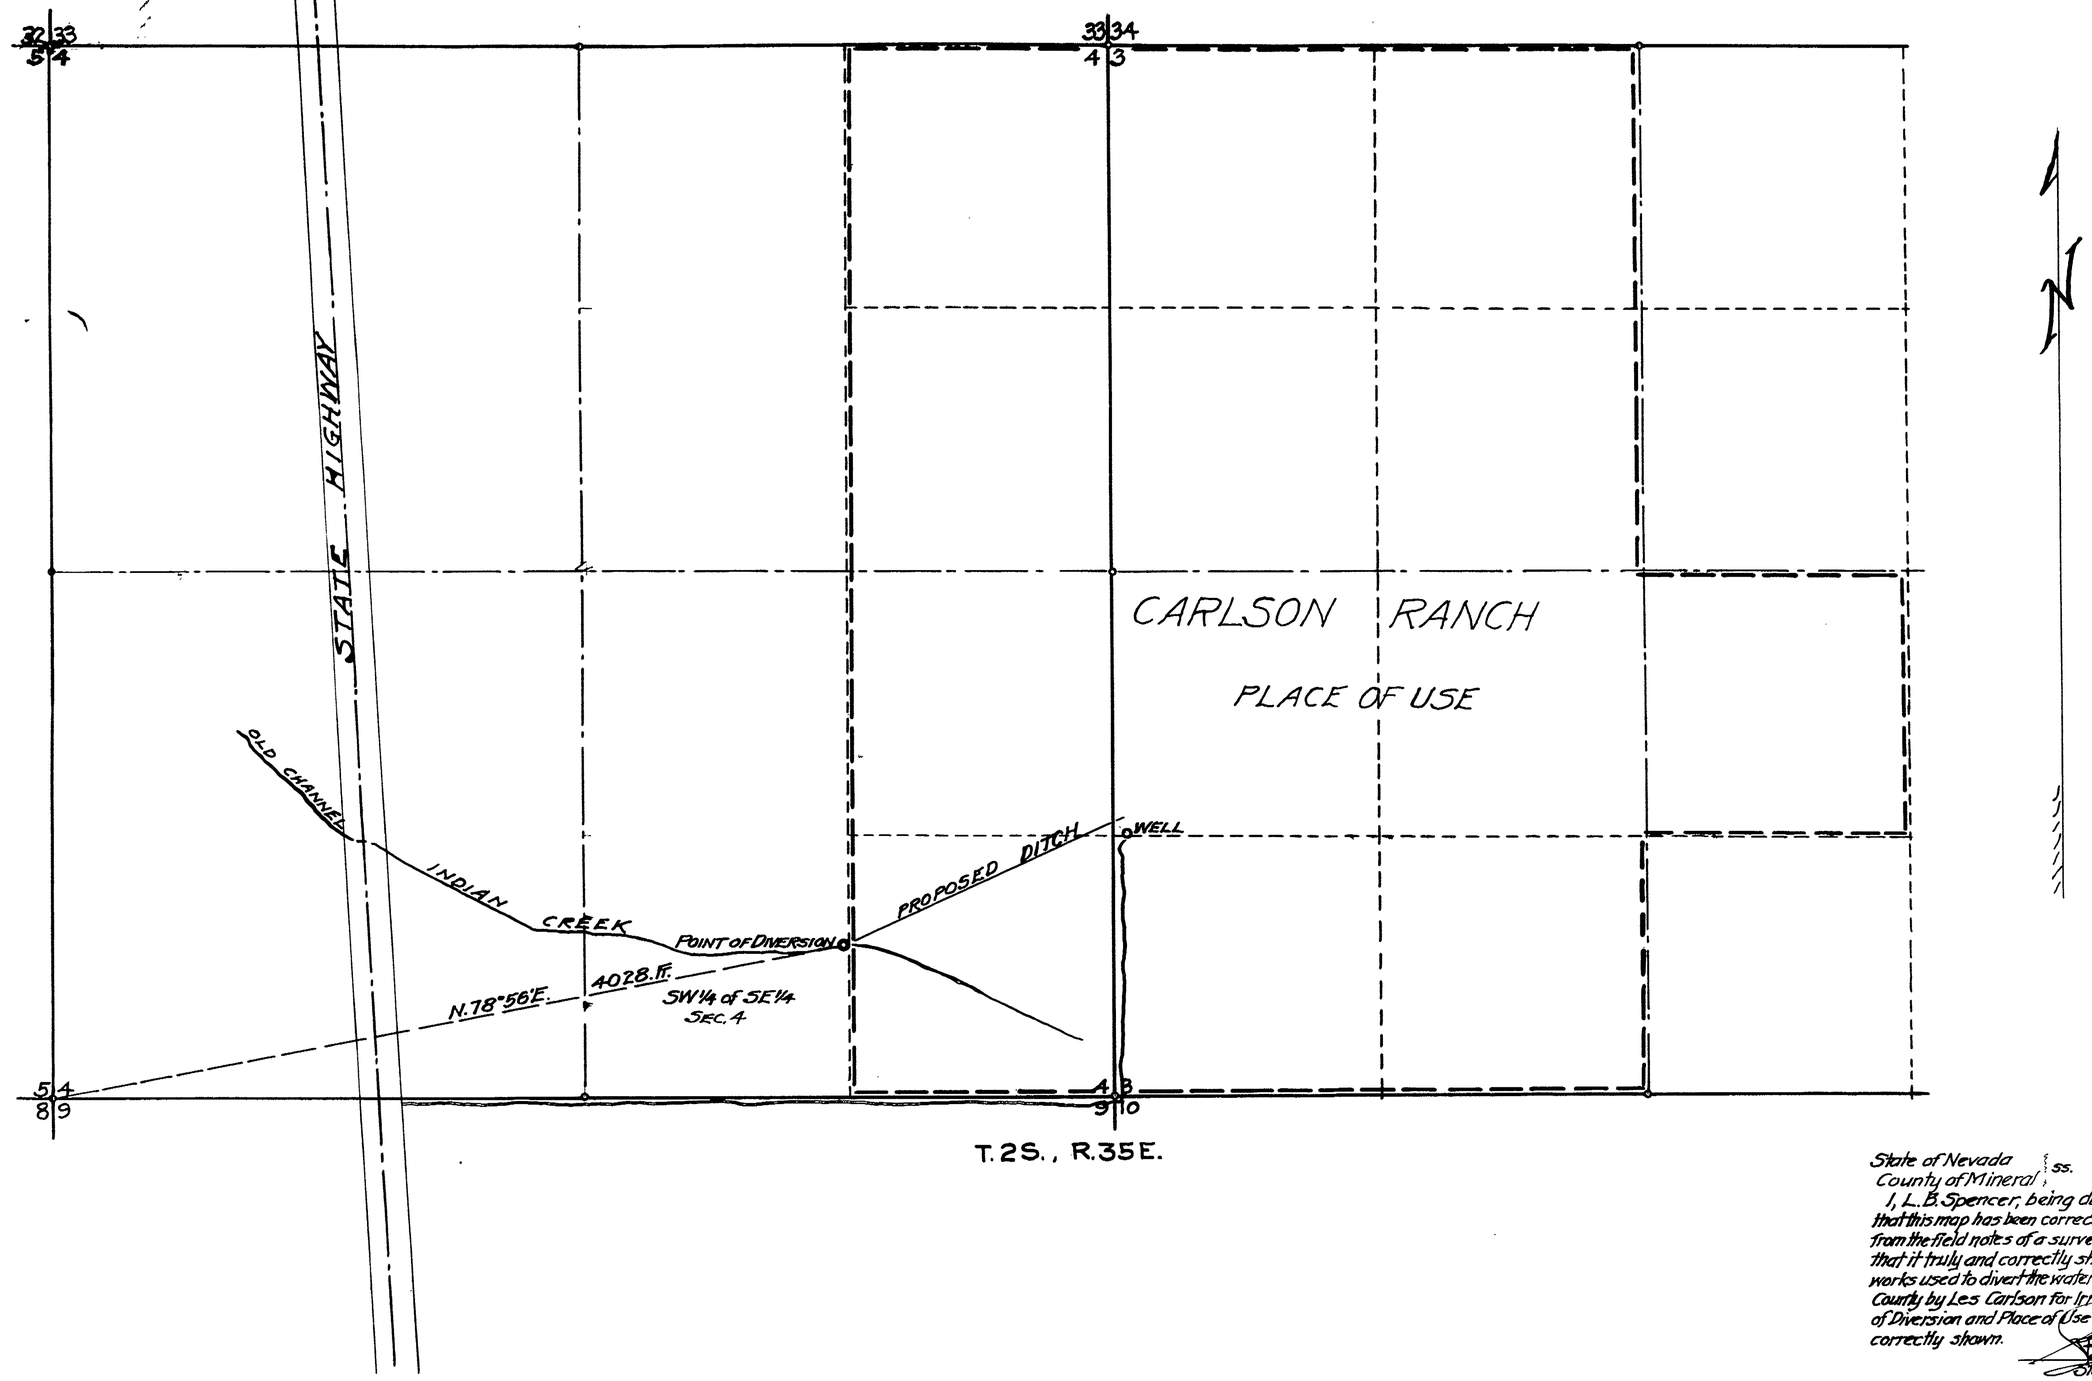

State of Nevada
County of Mineral } ss.

I, L. B. Spencer, being duly sworn, depose and say that this map has been correctly drawn to the designated scale from the field notes of a survey made by me April 24th 1956. that it truly and correctly shows the extent of the proposed works used to divert the water from Indian Creek in Esmeralda County by Les Carlson for Irrigation purposes. That the Point of Diversion and Place of Use and all other works are fully and correctly shown.

L. B. Spencer
State Water Right Surveyor.

Subscribed and sworn to before me this 25th day of April, 1956.

L. E. Donnelly
Notary Public in & for Mineral County, Nev.

FILED
APR 27 1966
STATE ENGINEER'S OFFICE

MAP

TO ACCOMPANY APPLICATION TO APPROPRIATE WATER FOR IRRIGATION
BY LES CARLSON
FROM INDIAN CREEK
IN ESMERALDA COUNTY, NEVADA.

SCALE 1" = 400 ft. SURVEYED 4-24-56
BY L. B. SPENCER, STATE W-R SURVEYOR
MINA, NEVADA.

17072-17073 Place in → 16923