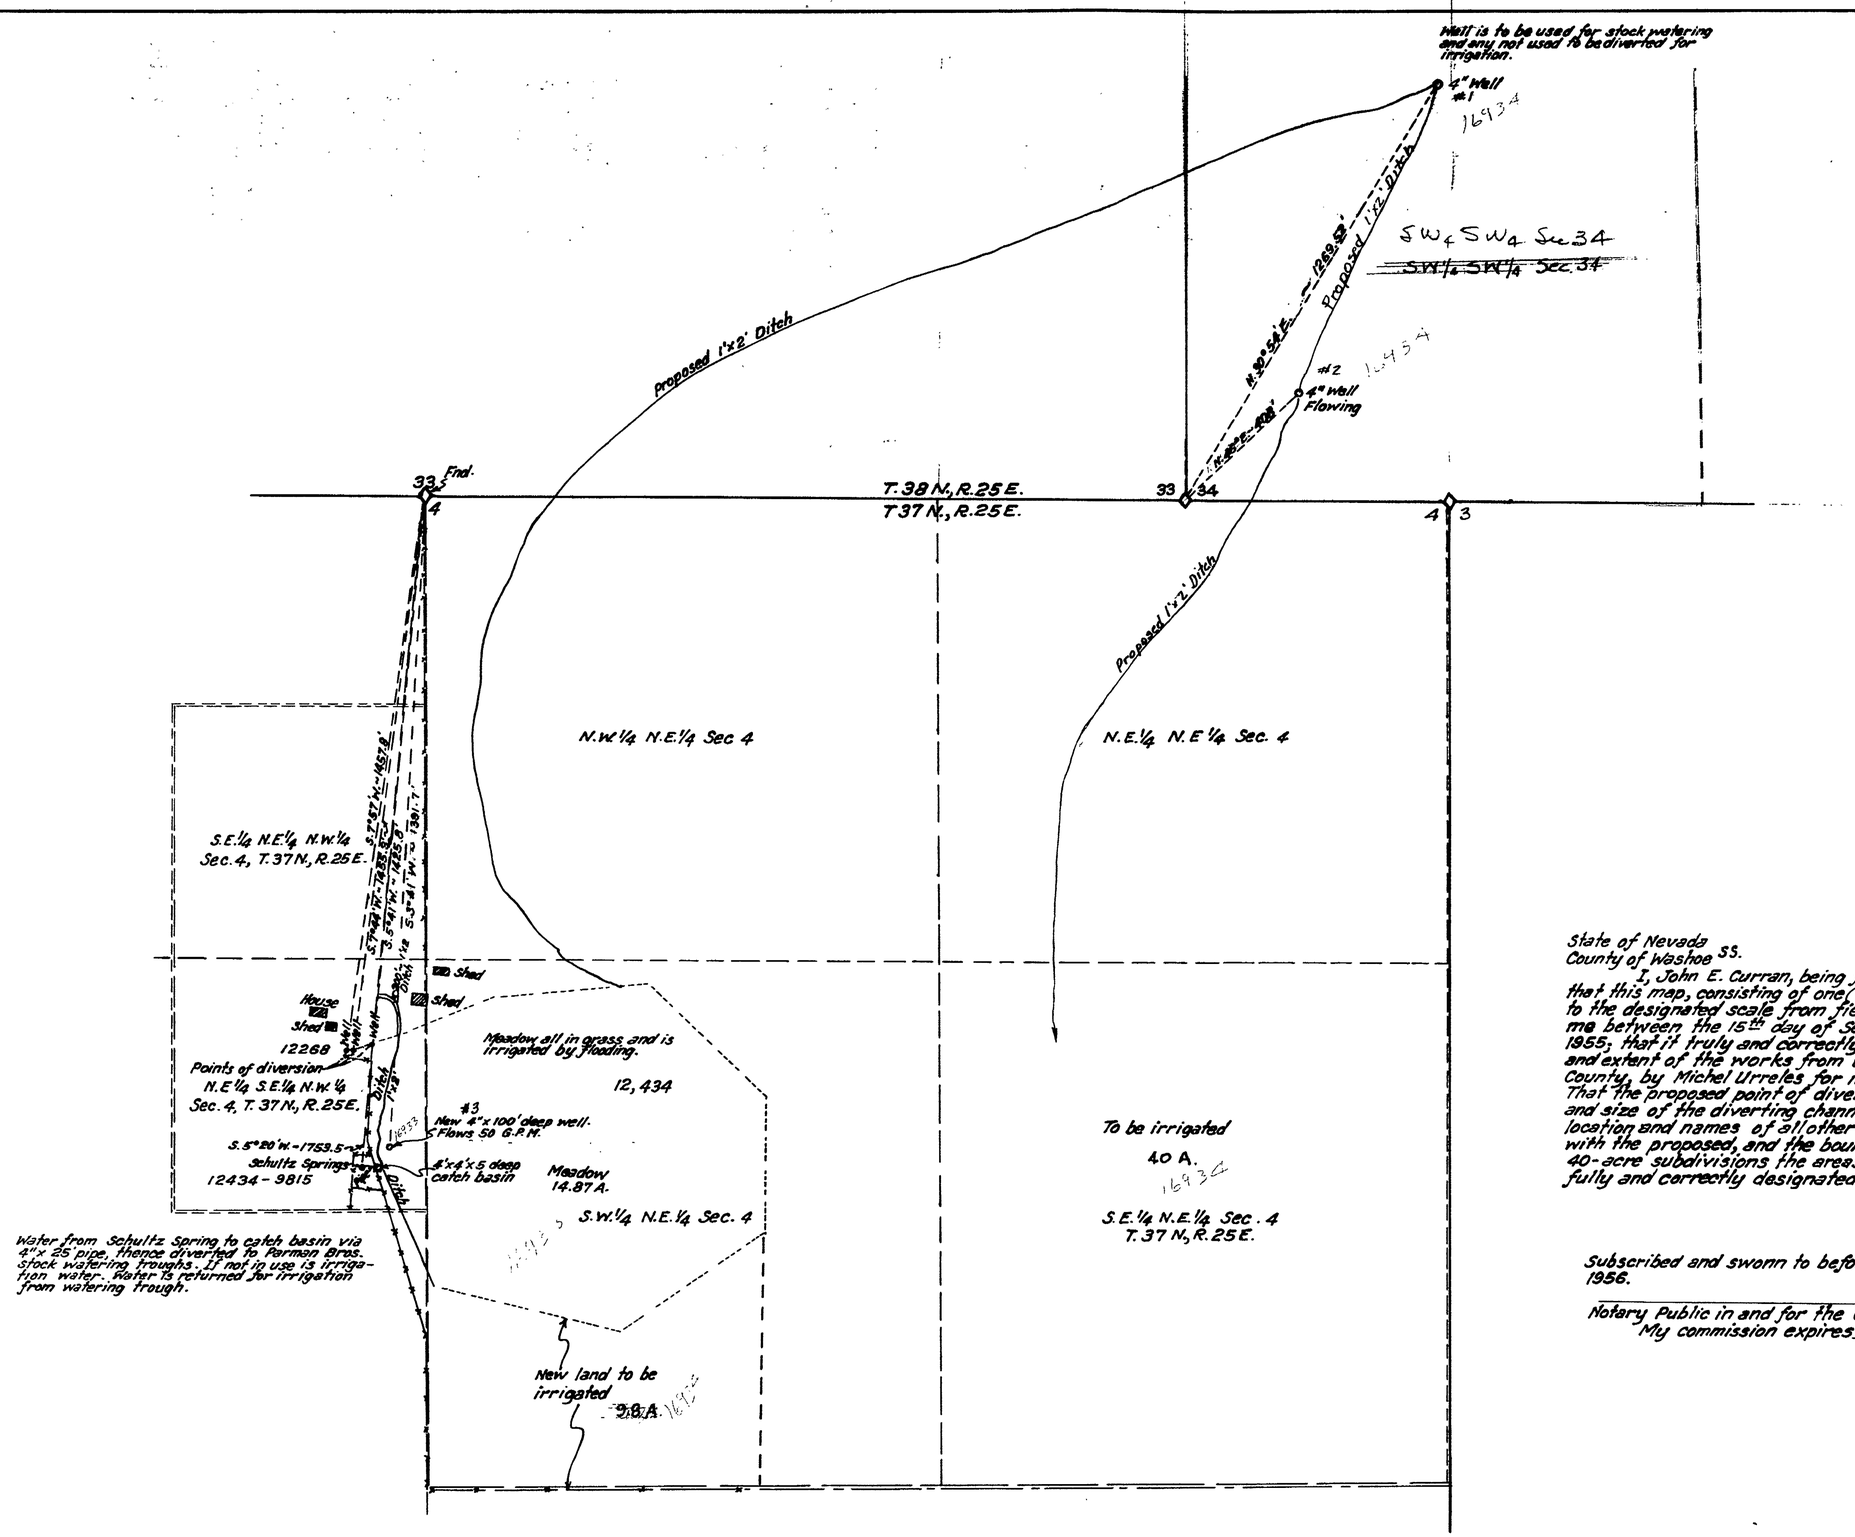

State of Nevada
County of Washoe SS.

I, John E. Curran, being first duly sworn, depose and say that this map, consisting of one (1) sheet, has been correctly drawn to the designated scale from field notes of a survey made by me between the 15th day of September and the 1st day of October 1955; that it truly and correctly represents the proposed location and extent of the works from underground sources, in Humboldt County, by Michel Urreles for irrigation and domestic purposes. That the proposed point of diversion, the approximate location and size of the diverting channel, all reservoirs or basins, the location and names of all other works which will cross or connect with the proposed, and the boundary of all lands, showing by 40-acre subdivisions the areas proposed to be irrigated, are fully and correctly designated thereon.

John E Curran
State Water Right Surveyor

Subscribed and sworn to before me this 30th day of April 1956.

Notary Public in and for the County of Washoe, State of Nevada.
My commission expires My Commission Expires July 6, 1957 19

FILED
MAY 8 1956
STATE ENGINEER'S OFFICE

OFFICE
ENGINEER

1956 APR 30 PM 4 53

MAP
TO ACCOMPANY APPLICATION TO APPROPRIATE WATER FOR IRRIGATION AND DOMESTIC PURPOSES
BY MICHEL URRELES
FROM UNDERGROUND SOURCES

SCALE-1 IN. = 200 FT.

16933-16934