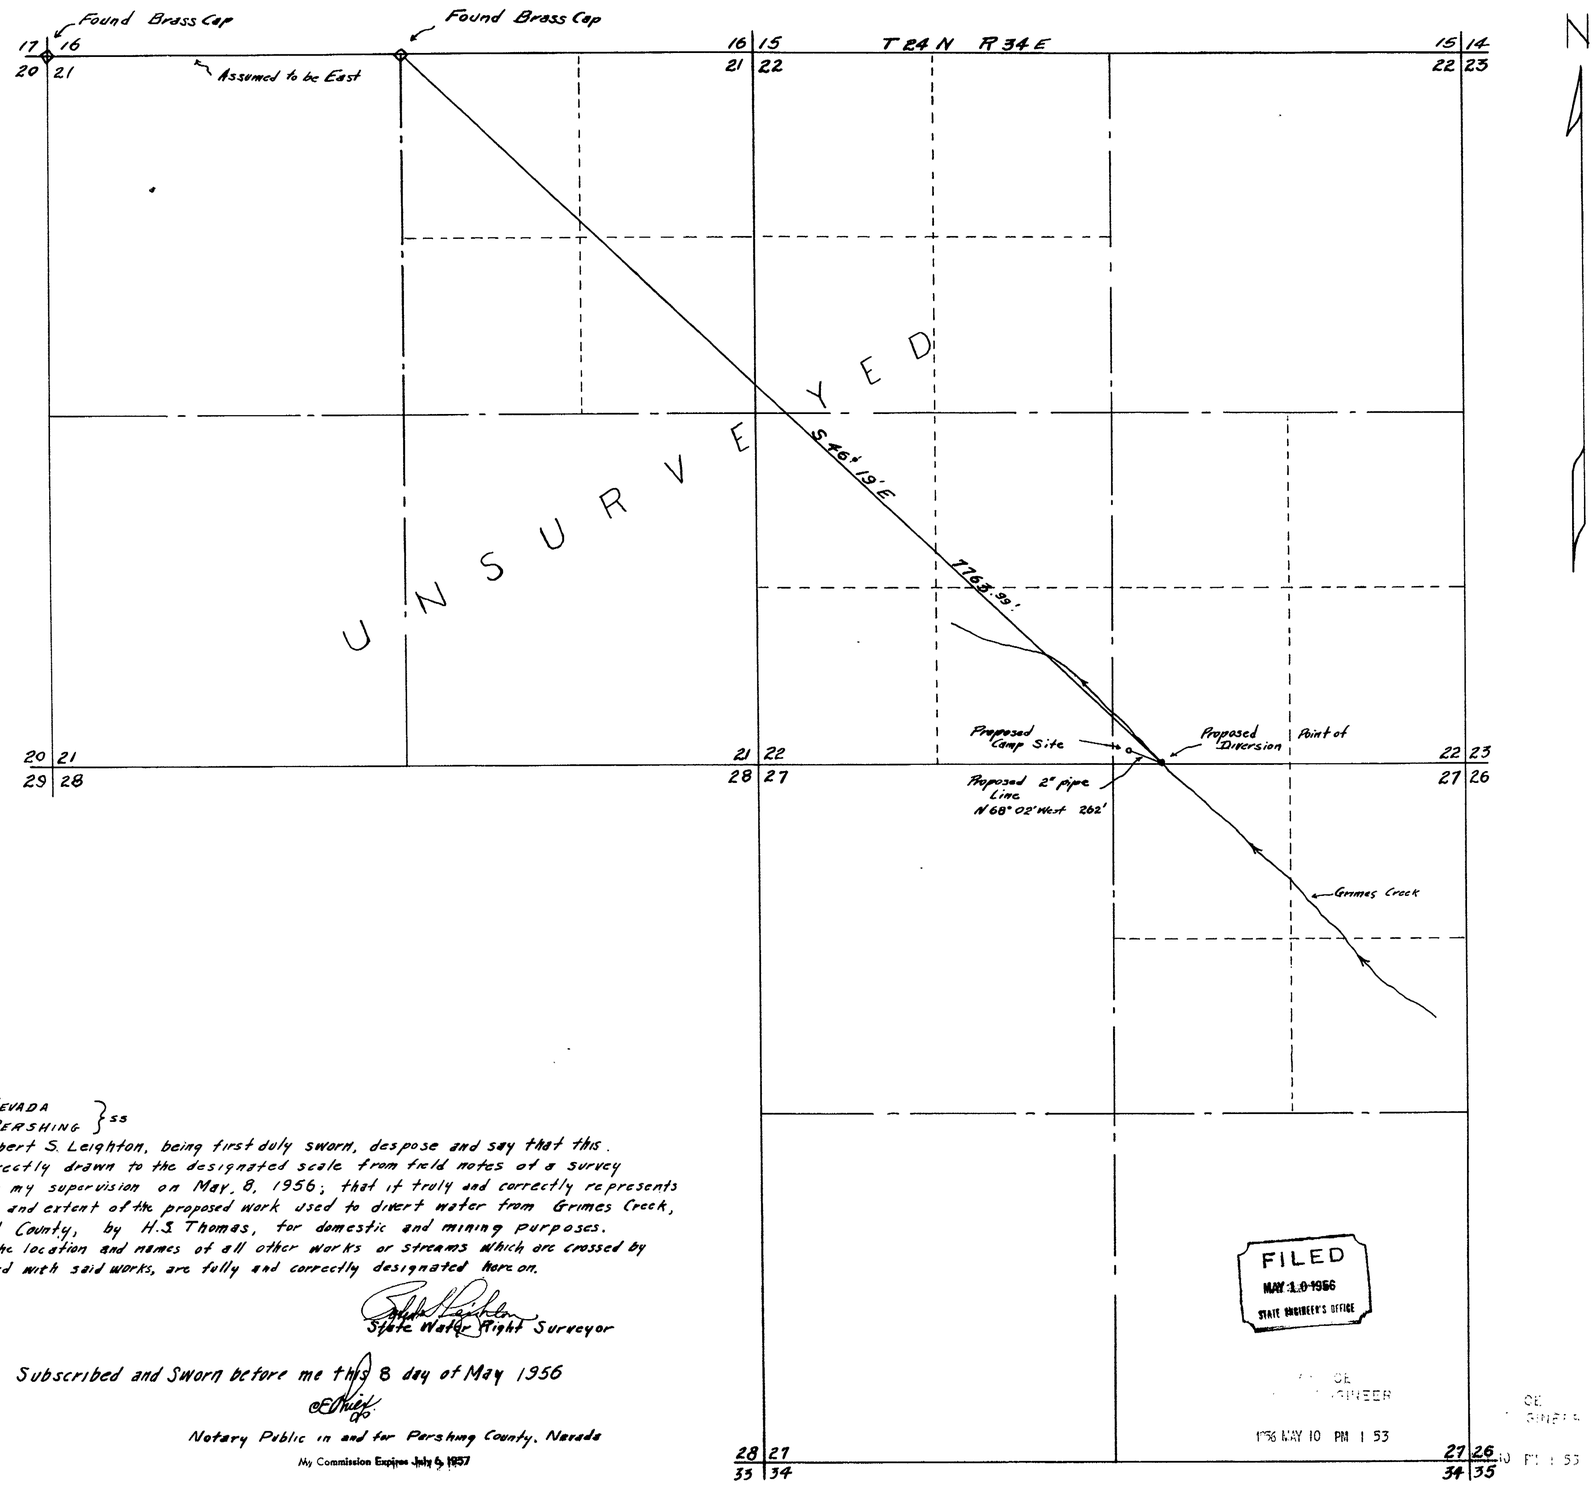

STATE OF NEVADA }
COUNTY OF PERSHING } ss

I Robert S. Leighton, being first duly sworn, despose and say that this map is correctly drawn to the designated scale from field notes of a survey made under my supervision on May, 8, 1956; that it truly and correctly represents the location and extent of the proposed work used to divert water from Grimes Creek, in Churchill County, by H.S. Thomas, for domestic and mining purposes.

That the location and names of all other works or streams which are crossed by or connected with said works, are fully and correctly designated hereon.

Robert S. Leighton
State Water Right Surveyor

Subscribed and Sworn before me this 8 day of May 1956

E. Nuiek
Notary Public in and for Pershing County, Nevada

My Commission Expires July 5, 1957

FILED
MAY 10 1956
STATE ENGINEER'S OFFICE

STATE ENGINEER
1956 MAY 10 PM 1 53

SCALE 1" - 600'

MAP
TO ACCOMPANY APPLICATION TO APPROPRIATE WATER FOR DOMESTIC & MINING BY H S THOMAS FROM GRIMES CREEK

16937