SHEET 1 OF 2 SHEETS.

Section	Sub-division	Township	Range	Cultivated Acreage	Description of Culture	Date of First Culture
21	NW¼SE¼	44N.	61E	35.00		
✓	NE¼SW¼	✓	✓	9.75		
✓	SE¼SW¼	✓	✓	29.47		
21	SW¼SE¼	✓	✓	33.66		
28	NE¼NW¼	✓	✓	39.68		
✓	NW¼NE¼	✓	✓	20.79		
✓	SW¼NE¼	✓	✓	2.73		
✓	SE¼NW¼	✓	✓	38.90		
✓	SW¼NW¼	✓	✓	32.75		
✓	NW¼NW¼	✓	✓	2.99		
✓	NW¼SW¼	✓	✓	40.72		
✓	NE¼SW¼	✓	✓	37.04		
✓	SW¼SW¼	✓	✓	19.49		
28	SE¼SW¼	✓	✓	31.58		
29	SE¼NE¼	✓	✓	5.72		
✓	NE¼SE¼	✓	✓	39.94		
✓	SE¼SE¼	✓	✓	20.79		
✓	SW¼SE¼	✓	✓	15.47		
29	NW¼SE¼	✓	✓	20.58		
		Total		477.00		

Note: The following acreage of Decreed Water Right (32.06) is being transferred from:

SE¼NE¼	Sec 21	1.17 ac.
SE¼SE¼	✓ 16	6.20 ✓
SW¼SW¼	✓ 15	19.66 ✓
NW¼SW¼	✓ 15	4.80 ✓
NW¼NW¼	✓ 22	0.23
		32.06 ✓

To:
SW¼SE¼ Sec 29
SE¼SE¼ ✓ ✓

Of the 477.00 acres shown in the tabulation, 32.06 acres are transferred as shown above, 229.00 acres of old irrigated land as designated by the Salmon River Canal Company's survey and 216.00 acres of new land to be irrigated as provided for in the Salmon River Settlement Agreement of May 20 1952, for which this application is being made.

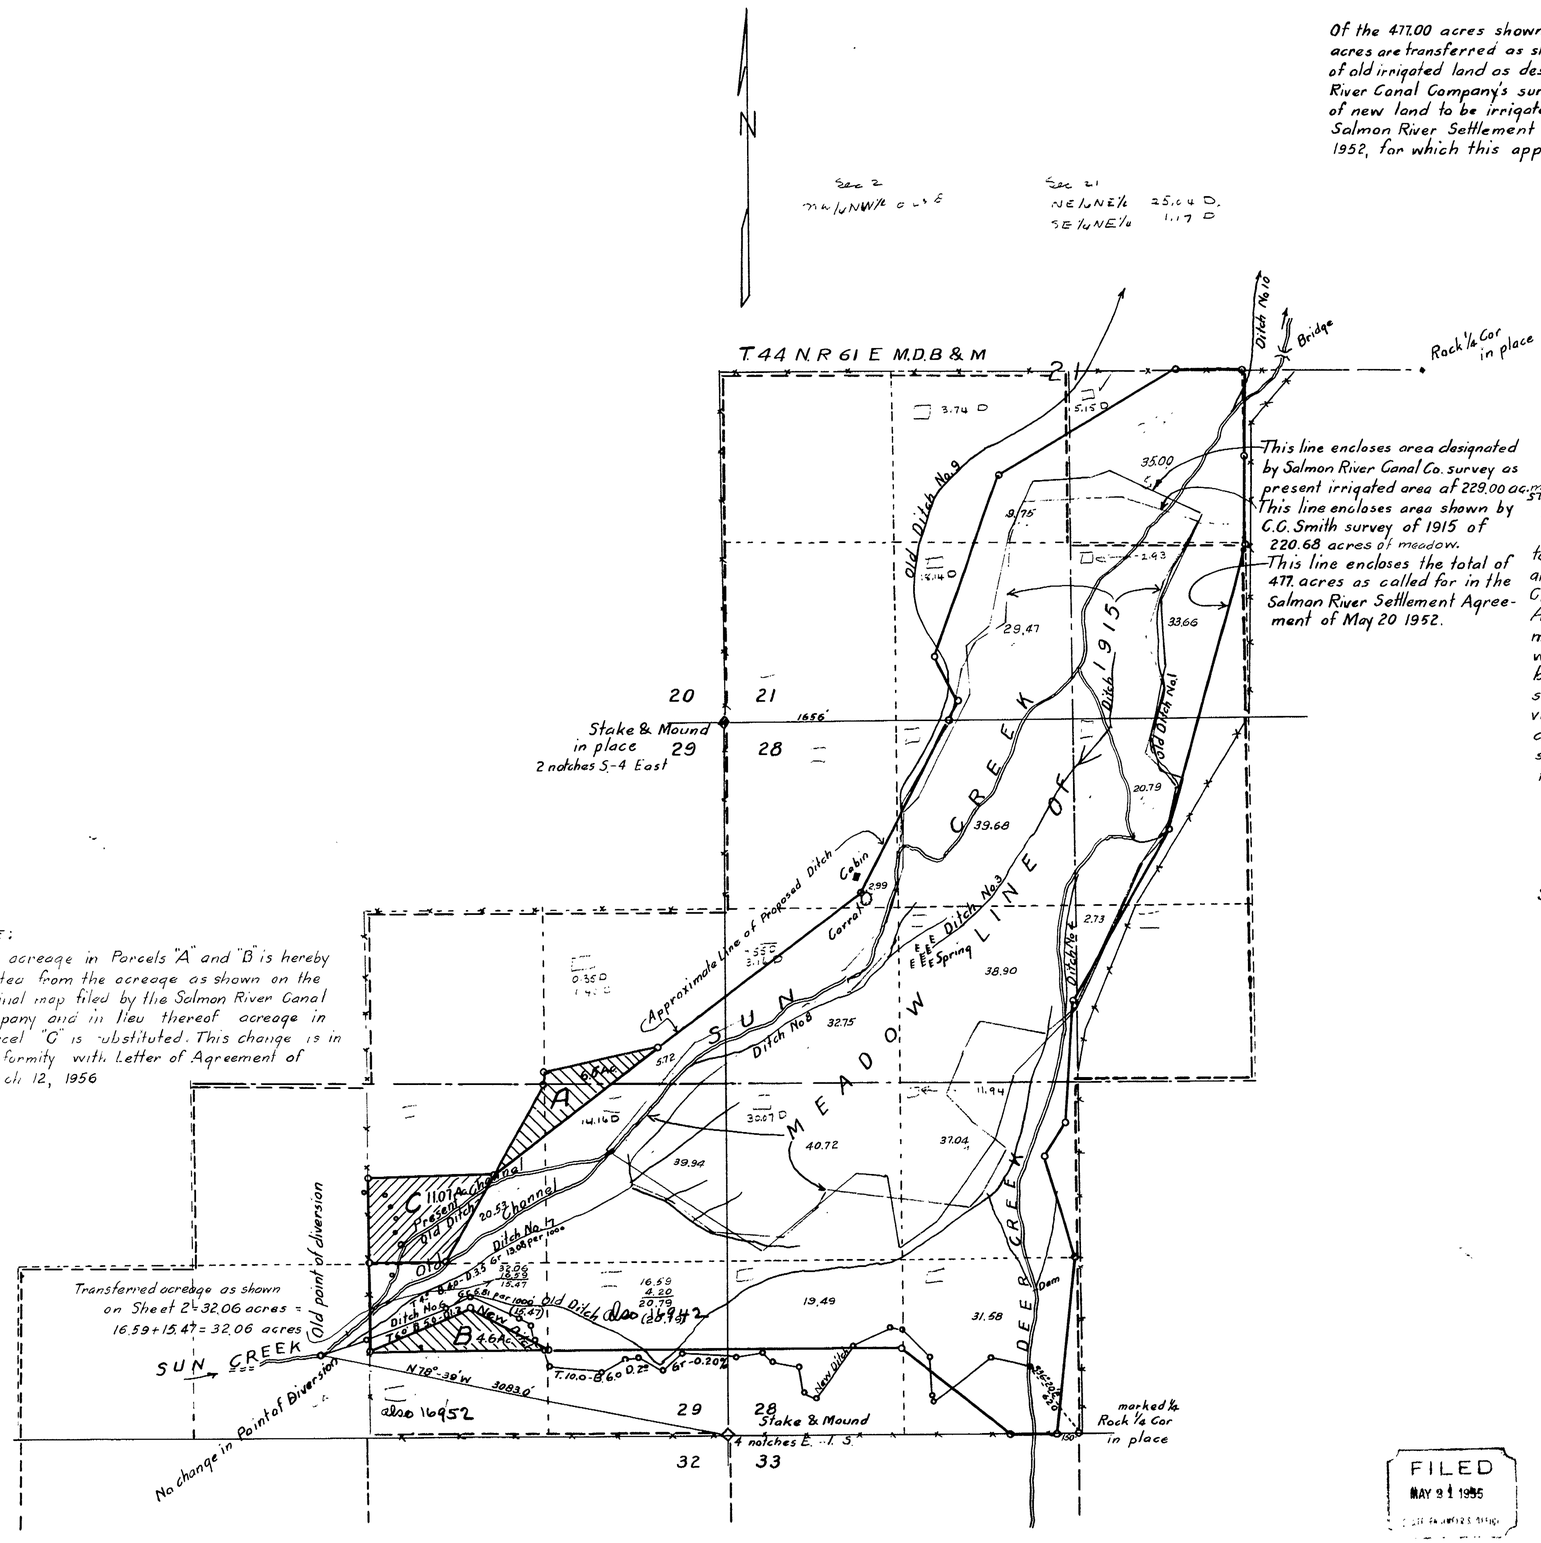

NOTE:
The acreage in Parcels "A" and "B" is hereby deleted from the acreage as shown on the original map filed by the Salmon River Canal Company and in lieu thereof acreage in Parcel "C" is substituted. This change is in conformity with Letter of Agreement of March 12, 1956

STATE OF NEVADA
County of

I, J. L. Vandiver, being first duly sworn, depose and say that this map has been drawn to the designated scale from field notes and maps made by me between Aug. 7 and Oct. 29, 1947 and June 25 and July 7, 1951; surveys and maps made by C.C. Smith in 1915, and surveys and maps made by John E. Hayes between Aug. 20, 1951 and April 7, 1952 under direction and supervision of W.H. Settelmeyer, that it correctly represents the location and extent of the proposed works used to divert water from Sun Creek and Deer Creek in Elko County by Walter M. Gilmer for irrigation purposes. That the proposed point of diversion, the approximate location and size of the diverting channel, all reservoirs or basins, the location and names of all other works which will cross or connect with the proposed works and the boundary of all lands shown by 40 acre subdivisions the areas proposed to be irrigated are fully and correctly designated thereon.

J. L. Vandiver
State Water Right Surveyor. R.E. No. 28.

Subscribed and sworn to before me this 8th day of May 1956
Glen S. Stevens
Notary Public in and for Ormsby County Nevada.

LOWER SUN CREEK– W.M. GILMER 477 Ac

In compliance with Salmon River Settlement Agreement dated May 20 1952. Includes Application 01411.

Scale 1 inch = 600 feet.

FILED
MAY 21 1956

MAP
TO ACCOMPANY APPLICATION TO APPROPRIATE WATER FOR IRRIGATION BY WALTER M. GILMER FROM SUN CREEK.

TITLE No. 5012 ISSUED July 1, 1960

1694; 42