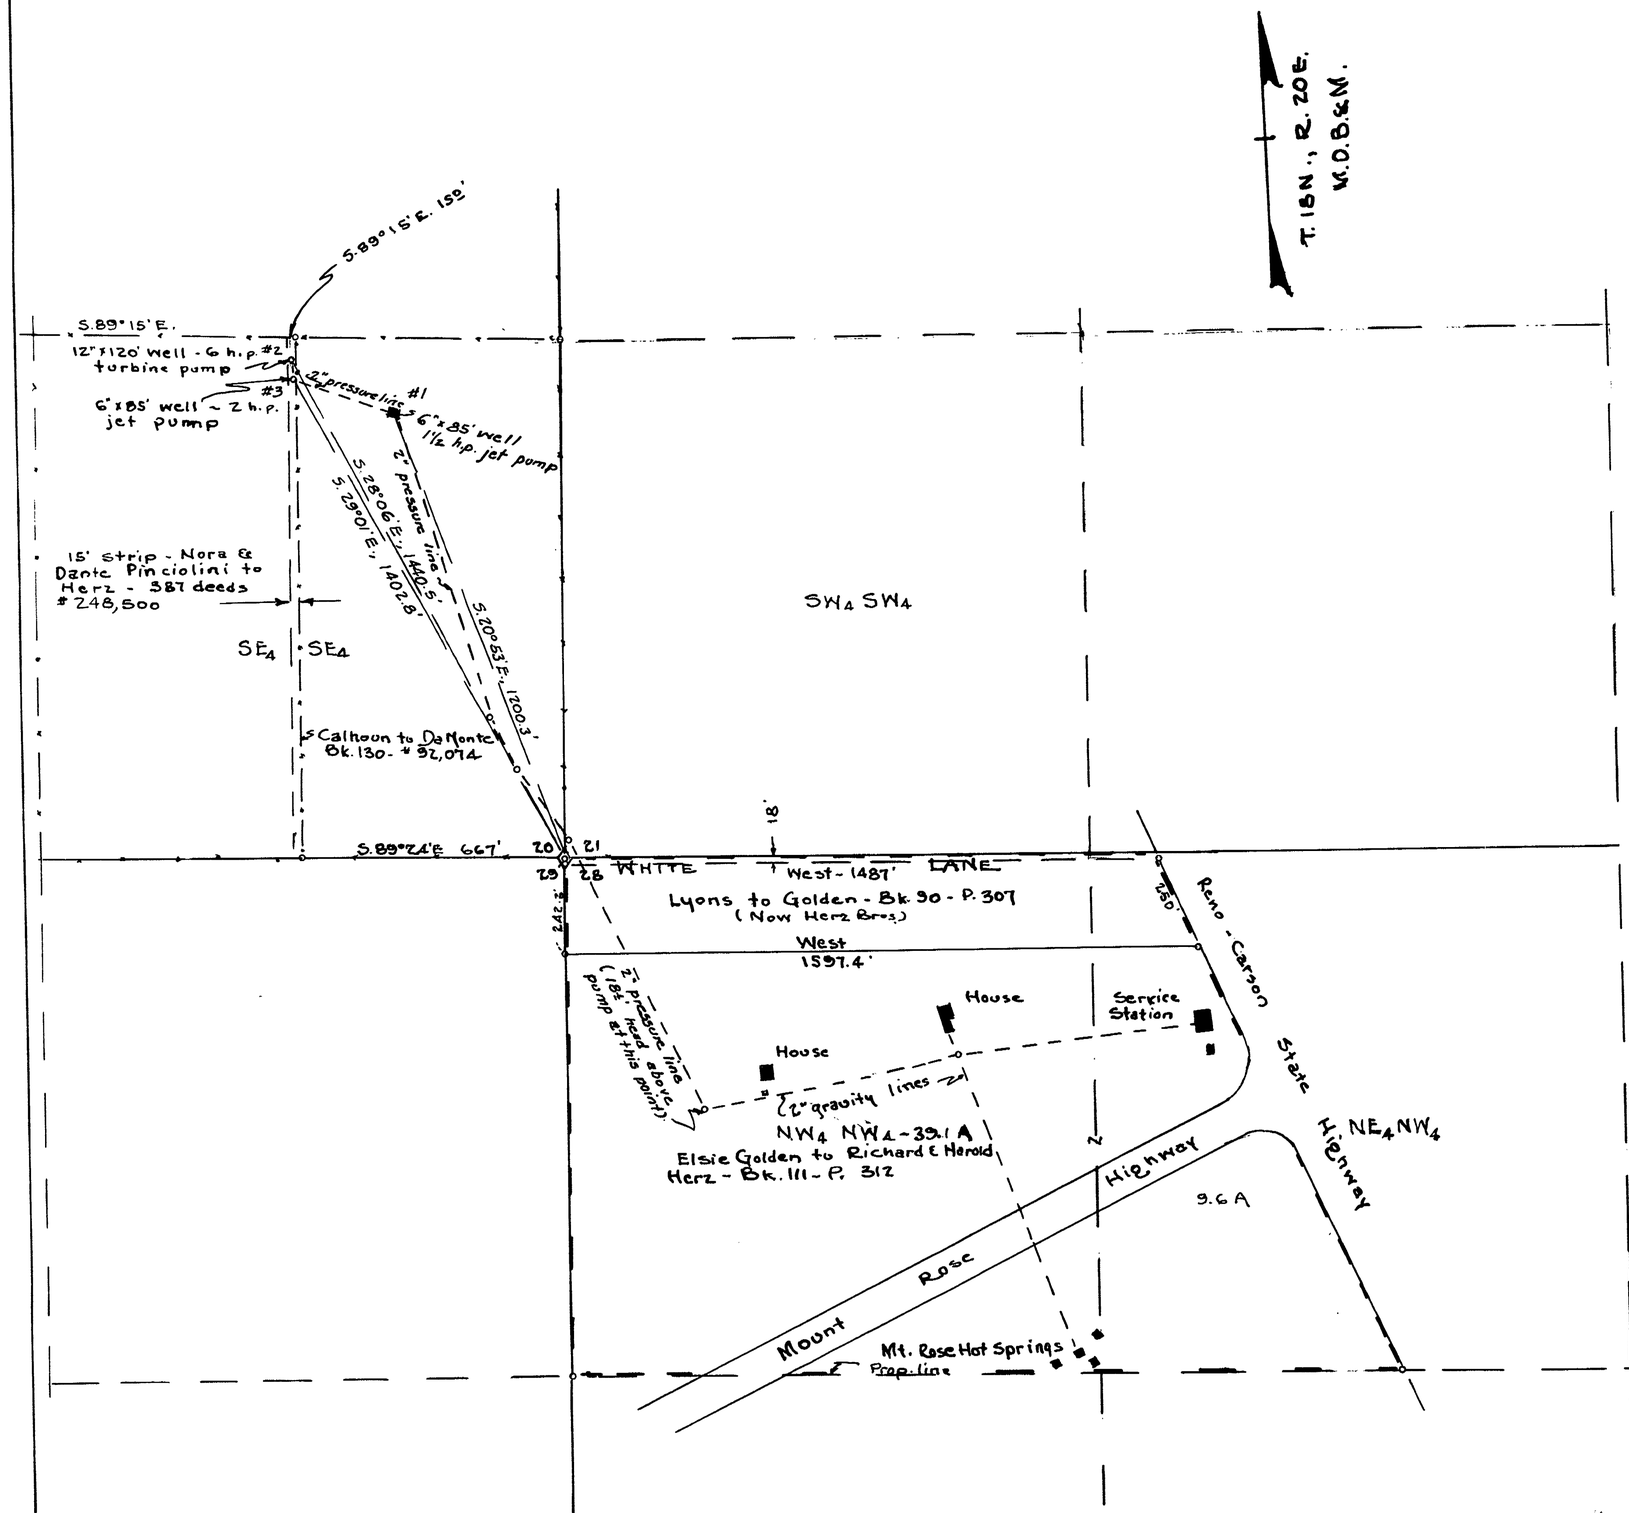

State of Nevada
County of Washoe S.S.

I, John E. Curran, being first duly sworn, depose & say this map, consisting of one sheet, has been correctly drawn to the designated scale from field notes of a survey made by me in April 1956; that it truly & correctly represents the location & extent of the works used to divert water from an underground source in Washoe County for irrigation & domestic purposes by Richard & Harold Herz; that the proposed points of diversion, the size of the diverting conduit and other works crossed by the works; the boundaries of the land to be irrigated, shown by 40 acre subdivisions; the locations of the buildings served; are fully and correctly designated hereon

John E. Curran
State Water Right Surveyor

Subscribed and Sworn to before me this 14 day of May, 1956

Raymond E. O'Brien
Notary Public in and for Washoe Co. Nev.

FILED
JUN 1956
STATE ENGINEER'S OFFICE

CERTIFICATE No. 5056 ISSUED
Nov. 23, 1960

MAP
TO ACCOMPANY APPLICATION
TO APPROPRIATE WATER FOR
IRRIGATION & DOMESTIC PURPOSES
FROM UNDERGROUND SOURCES
BY RICHARD & HAROLD HERZ
WASHOE COUNTY, NEVADA

1" = 200'

16955