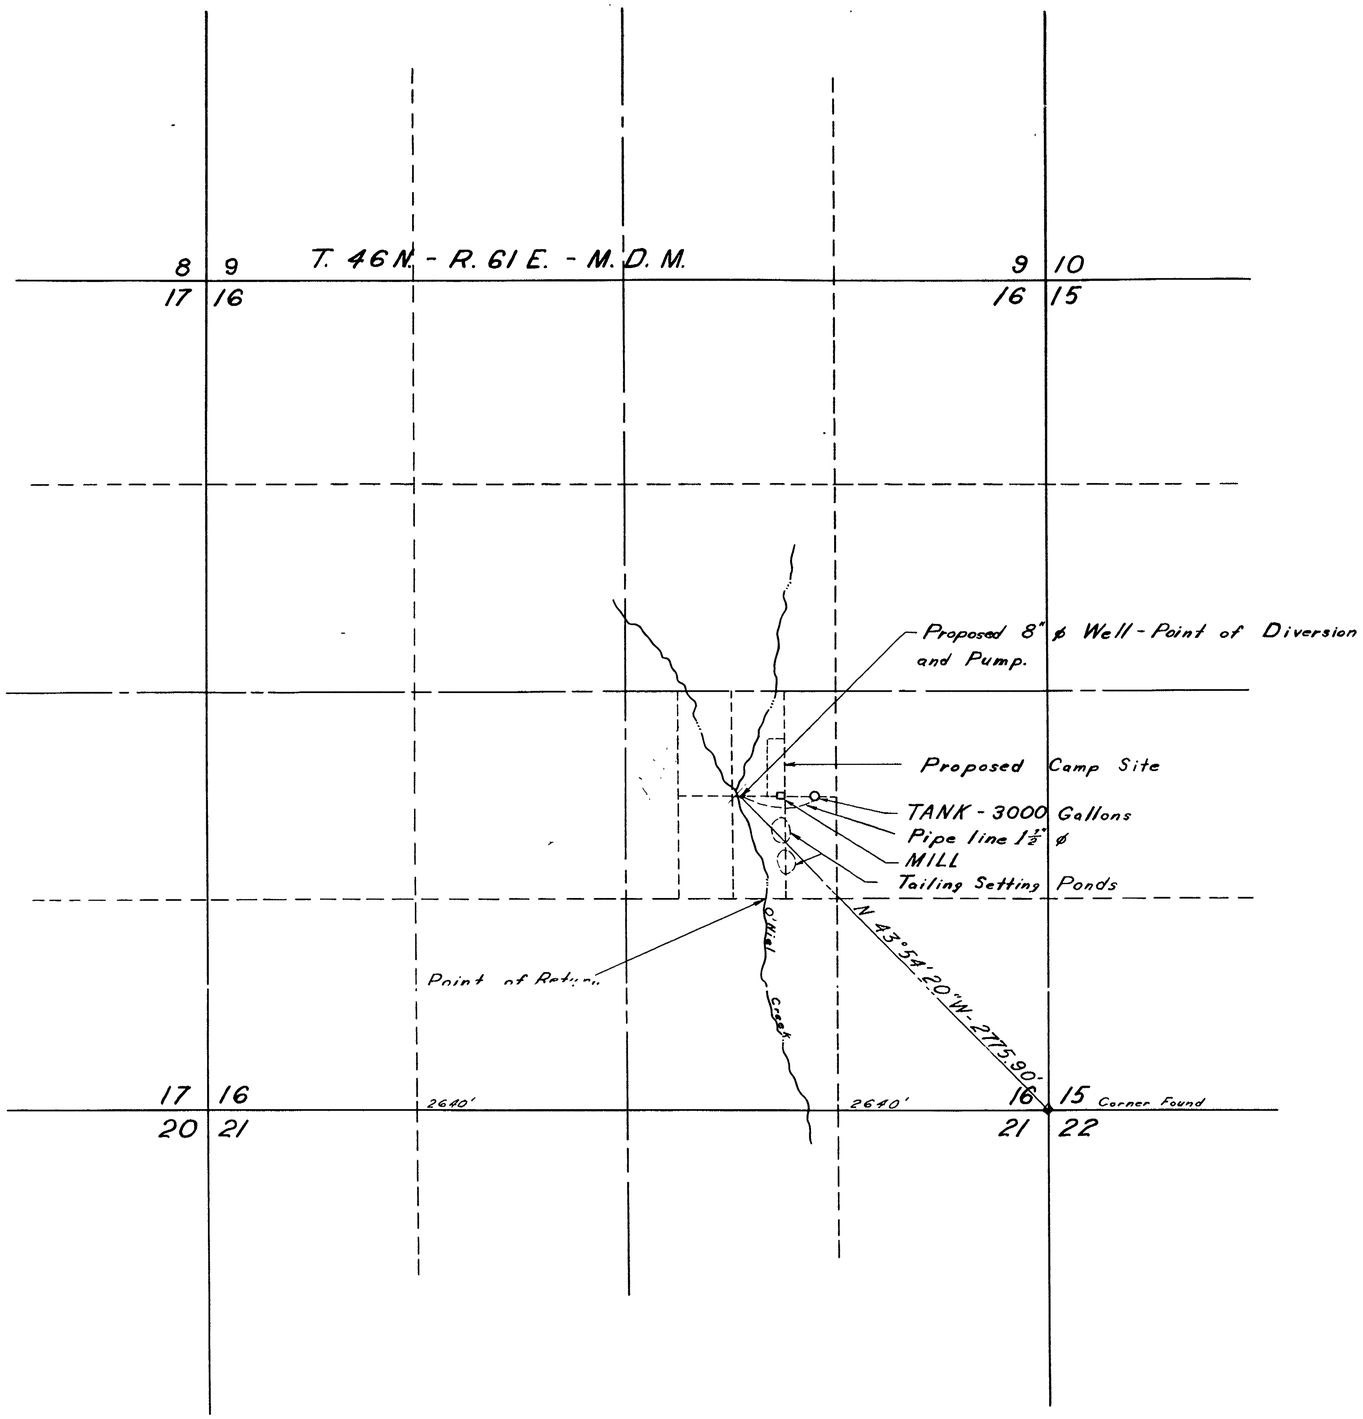

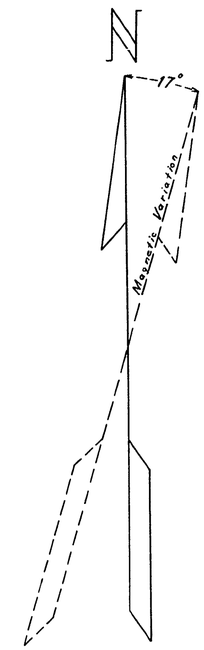

STATE OF NEVADA }
COUNTY OF ELKO } S.S.

I, W. H. Settlemeyr, being first duly Sworn, depose and say that this map, consisting of one sheet, has been correctly drawn to the designated scale from field notes of a Survey made under my direction on April 28, 1956; that it truly and correctly represents the location and extent of the work used to divert water from underground Source in Elko County, by Ernest E. Oberbillig for Mining and Milling purposes. That the proposed point of diversion, the location of Camp and Mill, the approximate size and capacity of the diverting channel, and the location and names of all other work or streams crossed by or connected with said works, are fully and correctly designated hereon.

State Water Right Surveyor

Subscribed and Sworn to before me this 28th day of June, 1956.

Notary Public in and for Elko County, Nevada.
My commission expires Sept. 20, 1958

HUNDREDS OF FEET
10 9 7 5 2.5 0 5 10
8 6

Scale: 1" = 500'

JUL 6 1956
1956 JUL 6 AM 10 35

MAP

To Accompany Application To Appropriate Water For Mining, Milling and Domestic Purposes

By Ernest E. Oberbillig

From Underground Source in ELKO COUNTY

6961