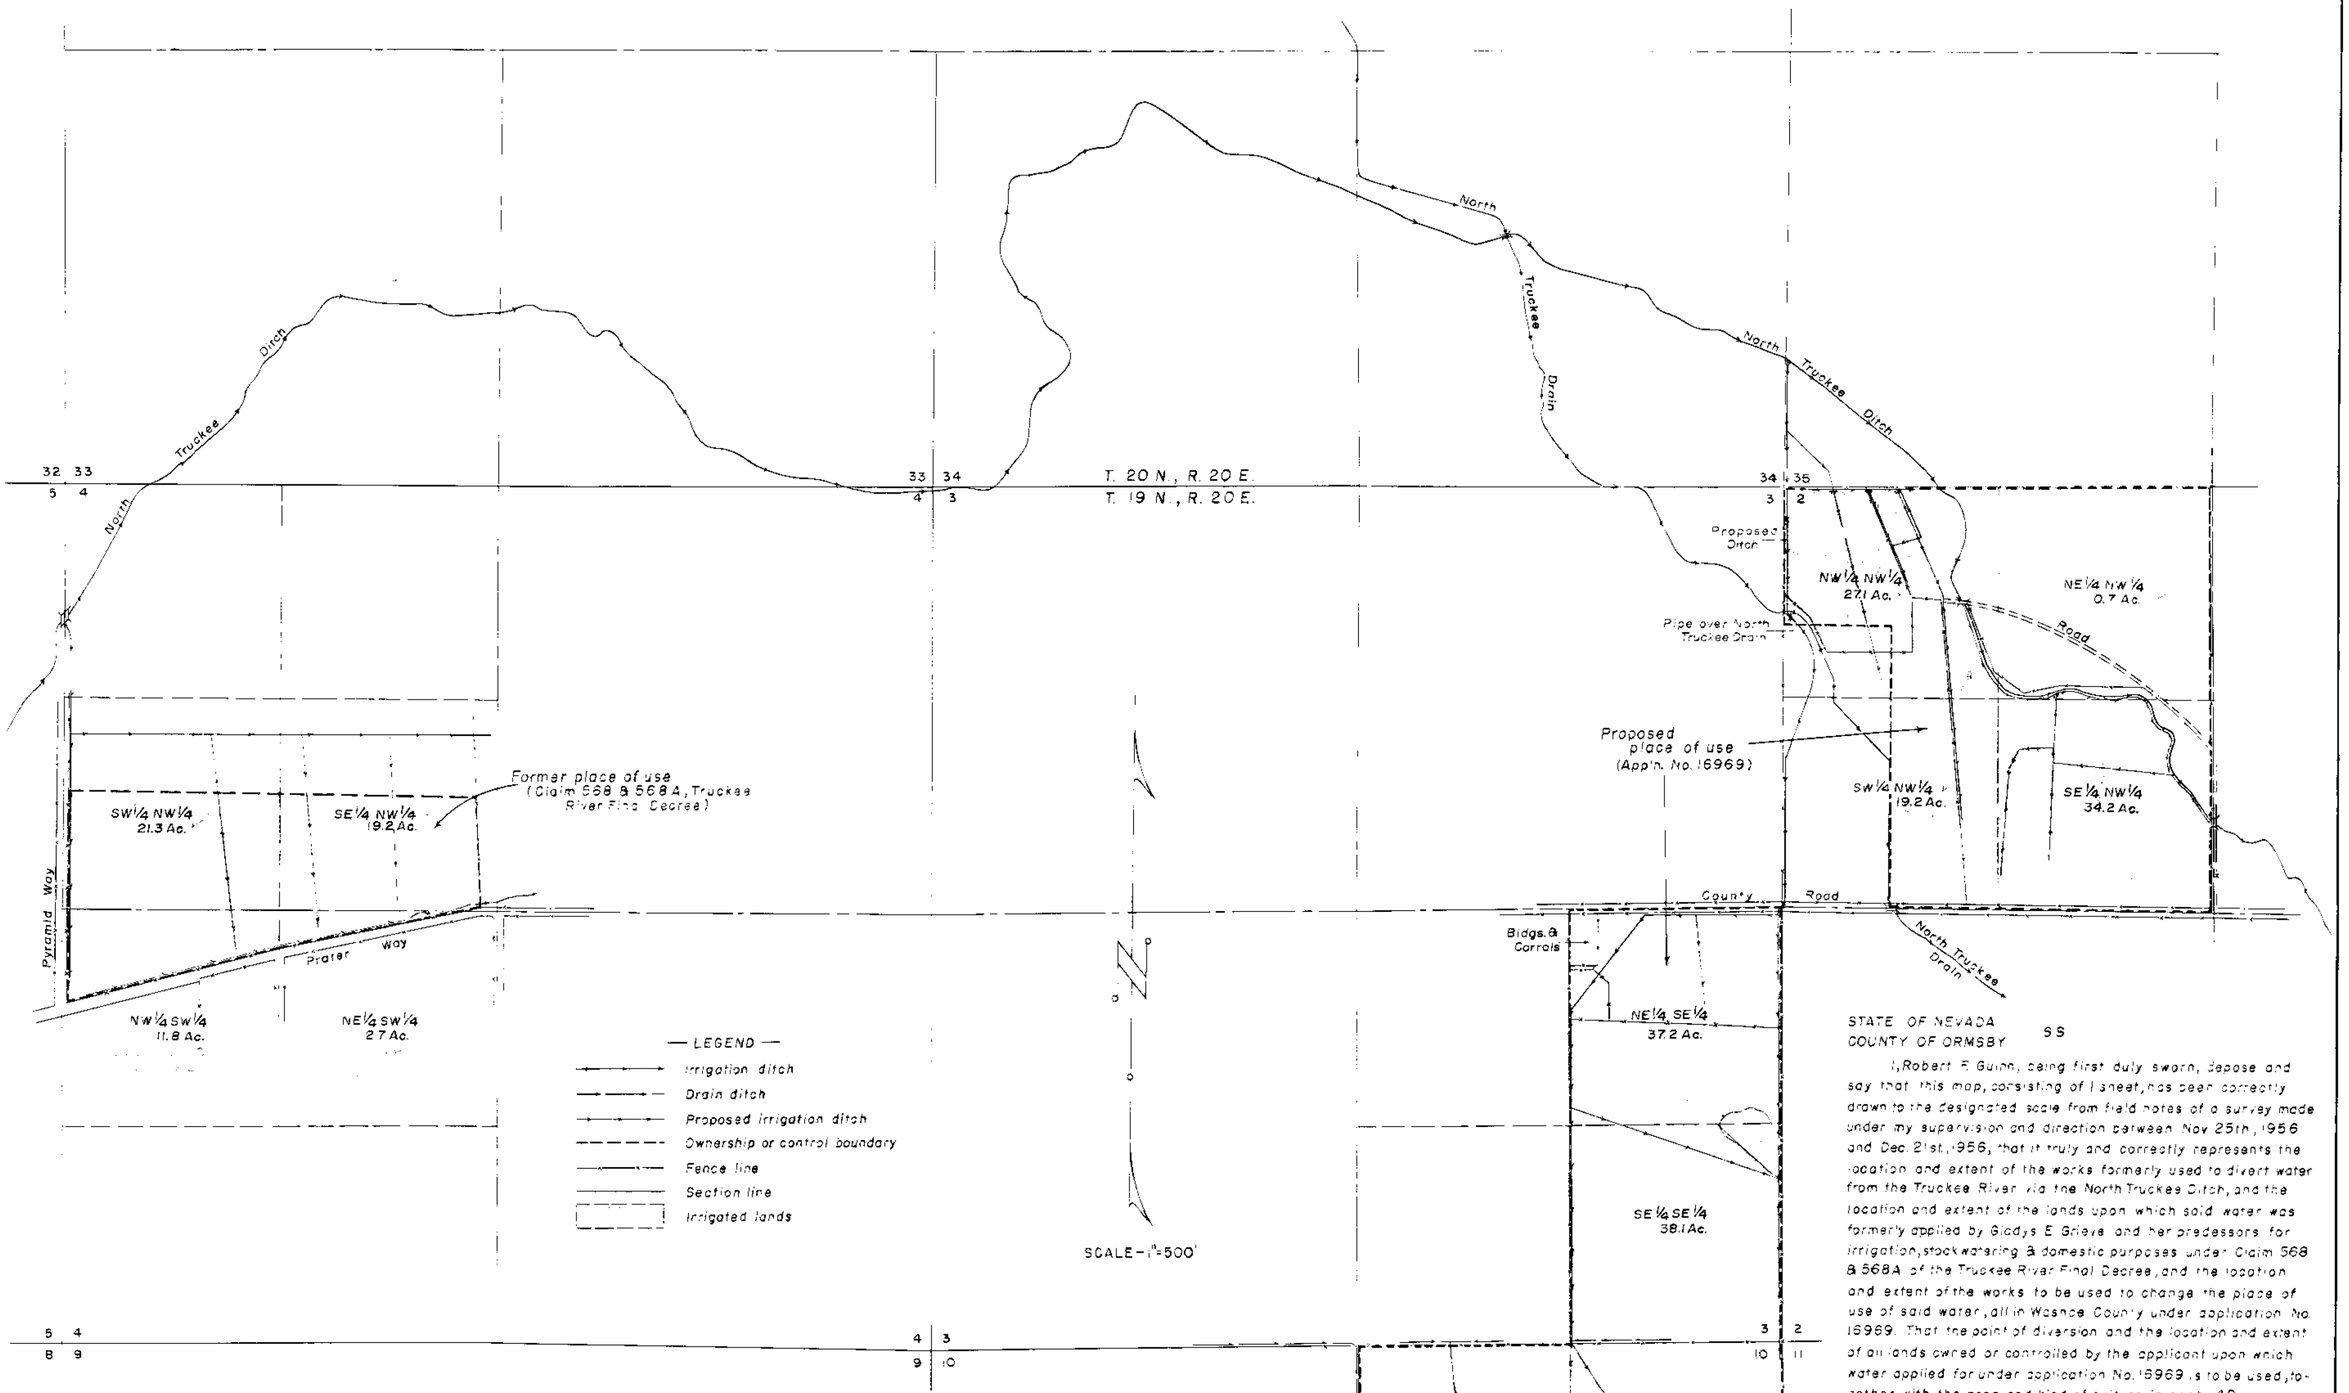

— LEGEND —

- Irrigation ditch
- Drain ditch
- Proposed irrigation ditch
- Ownership or control boundary
- Fence line
- Section line
- Irrigated lands

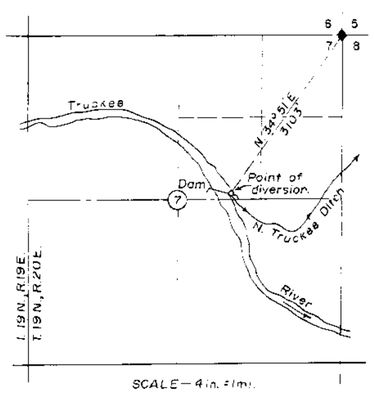

All in T. 19 N., R. 20 E.

SEC.	SUB-DIVISION	IRRIGATED AREA	
		TYPE OF CULTURE	ACREAGE
2	NW-NW	HAY & PASTURE	27.1
"	SW- "	"	19.2
"	NE- "	"	0.7
"	SE- "	"	34.2
3	NE-SE	"	37.2
"	SE- "	"	38.1
10	NE-NE	"	32.4
"	SE- "	"	14.2
"	NW- "	"	39.8
"	SW- "	"	19.6
TOTAL		"	262.5 Ac.

Note:

Irrigated lands listed above are presently irrigated under Claims 574 & 575 of the Truckee River Final Decree, with a priority rating of 1865 & 1881 respectively

CERTIFICATE NO. 5[illegible]68 ISSUED July 12, 19[illegible]

FILED

CERTIFICATE NO. [illegible] ISSUED

STATE OF NEVADA
COUNTY OF ORMSBY } SS

I, Robert F. Guinn, being first duly sworn, depose and say that this map, consisting of 1 sheet, has been correctly drawn to the designated scale from field notes of a survey made under my supervision and direction between Nov. 25th, 1956 and Dec. 21st, 1956, that it truly and correctly represents the location and extent of the works formerly used to divert water from the Truckee River via the North Truckee Ditch, and the location and extent of the lands upon which said water was formerly applied by Gladys E. Grieve and her predessors for irrigation, stock watering & domestic purposes under Claim 568 & 568A of the Truckee River Final Decree, and the location and extent of the works to be used to change the place of use of said water, all in Washoe County under application No. 16969. That the point of diversion and the location and extent of all lands owned or controlled by the applicant upon which water applied for under application No. 16969 is to be used, together with the area and kind of culture in each 40-acre subdivision are fully and correctly designated thereon.

Robert F. Guinn
State Water Right Surveyor

Subscribed and sworn to before me this 14th. day of Jan., 1957.

[illegible]
Notary Public in and for Ormsby County, Nevada.
My Commission Expires July 6, 1957

500 250 0 500 1000 1500 FT

MAP TO ACCOMPANY APPLICATION No. 16969 TO CHANGE PLACE OF USE OF WATER FROM THE TRUCKEE RIVER BY GLADYS E. GREIVE IN WASHOE COUNTY AND PROOF OF BENEFICIAL USE

83737 79943 61733 61737 16969