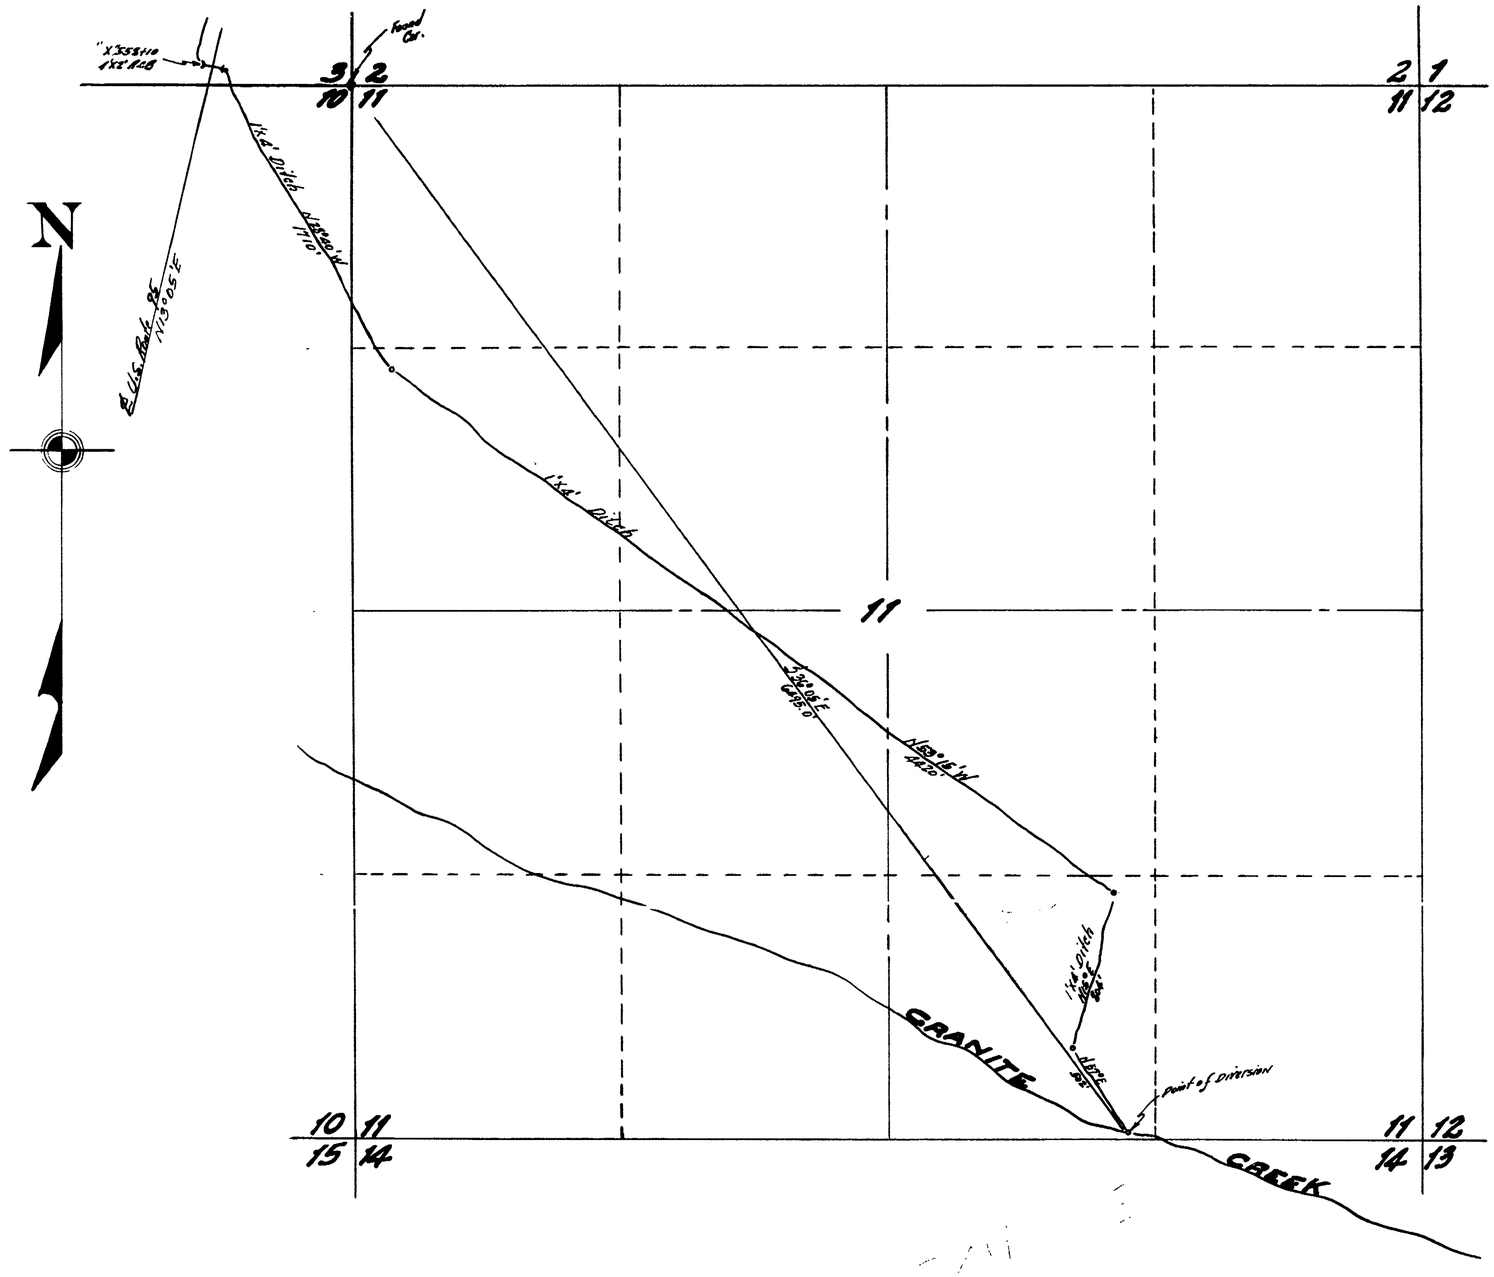

STATE OF NEVADA
COUNTY OF HUMBOLDT } S. S.

I Richard M. Black, being first duly sworn depose and say that this map consisting of (2) two sheets has been correctly drawn to the designated scale from field notes of a survey made by me between the 16th day of July and the 18th day of July, 1956; that it fairly and correctly represents the location and extent of the works used to divert water from GRANITE CREEK IN Humboldt County, by ALICE MAIER for irrigation purposes. That the proposed point of diversion, the approximate location and size of the diverting channel, all reservoirs or ponds, the location and names of all other works which will cross or connect with the proposed works, and the boundary of all lands showing by 40-Acre Sub-divisions the areas intended to be irrigated are fully and clearly designated thereon.

Richard M. Black
STATE WATER RIGHT Surveyor

Subscribed and sworn to before me this 27th day of November, 1956

Loralou Leighton
Notary Public in and for Humboldt County, Nevada
My Comm. Exp: 9/6/57.

SCALE: 1-IN. = 400 FT.

0 100 200 300 400 800 1200 2000 FT.

FILED
NOV 2 1956
STATE ENGINEER'S OFFICE

MAP
TO ACCOMPANY APPLICATION
TO APPROPRIATE WATER
FOR IRRIGATION BY-
ALICE MAIER
FROM GRANITE CREEK

16971

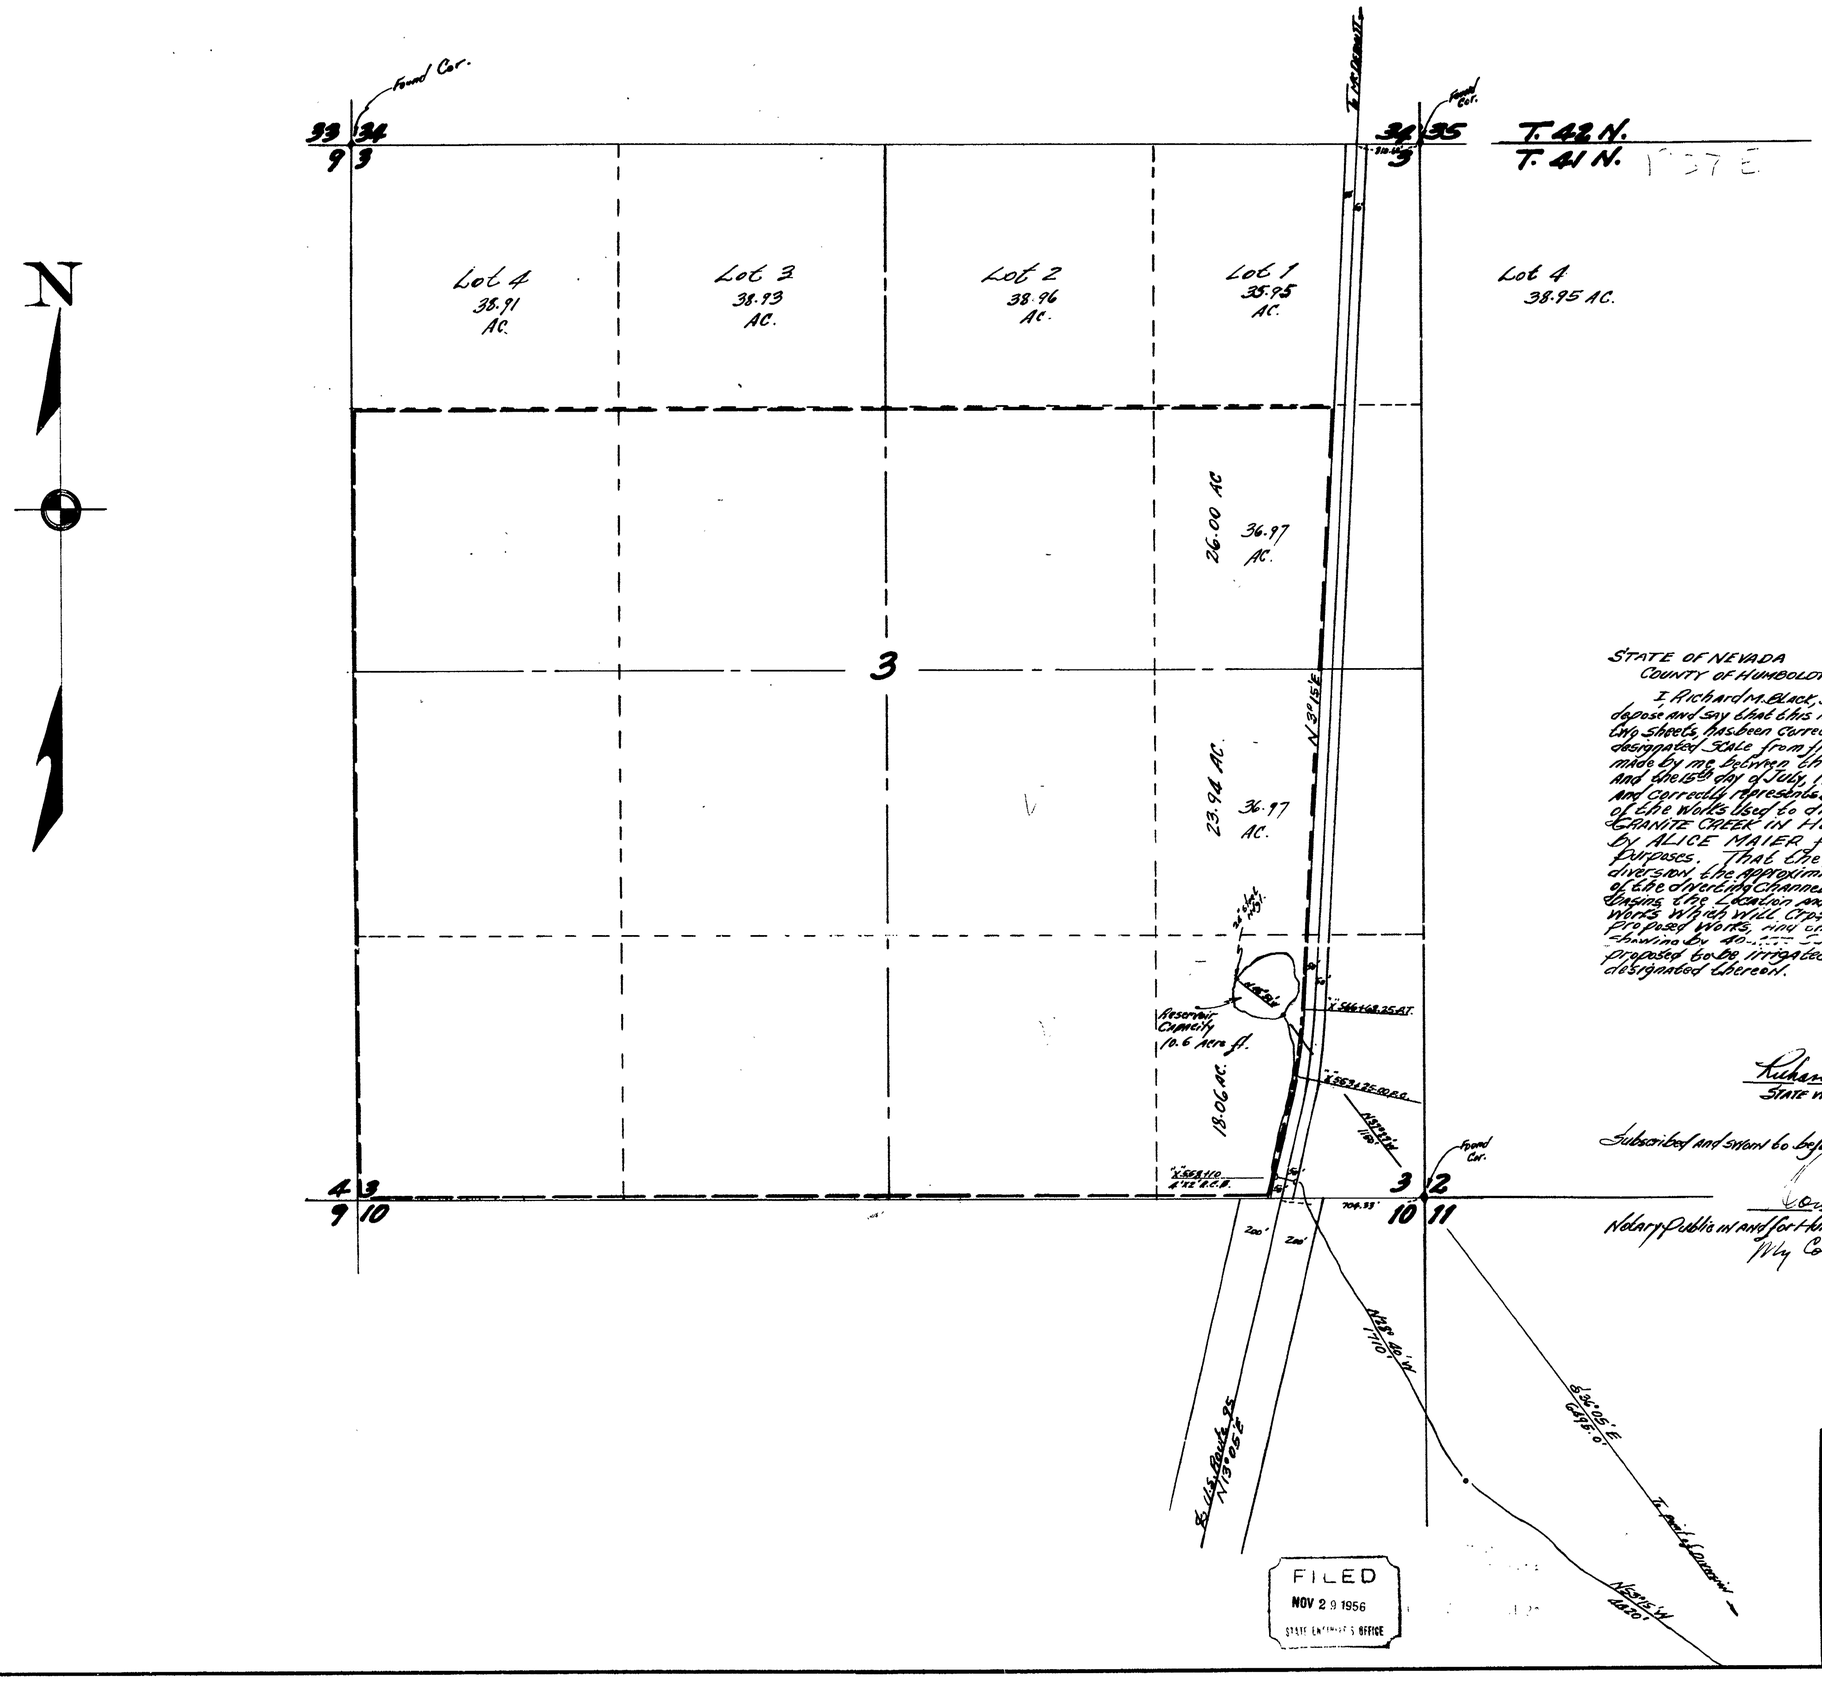

STATE OF NEVADA
COUNTY OF HUMBOLDT } s.s.

I, Richard M. Black, being first duly sworn depose and say that this map consisting of (2) two sheets, has been correctly drawn to the designated scale from field notes of a survey made by me between the 10th day of July and the 15th day of July, 1956; that it truly and correctly represents the location and extent of the works used to divert water from GRANITE CREEK in Humboldt County, by ALICE MAIER for irrigation purposes. That the proposed point of diversion, the approximate location and size of the diverting channel, all reservoirs or basins, the location and names of all other works which will cross or connect with the proposed works, and the boundary of all lands showing by [illegible] the areas proposed to be irrigated are fully and correctly designated thereon.

Richard M. Black
STATE WATER RIGHT SURVEYOR

Subscribed and sworn to before me this 27th day of November 1956

Donalon Leighton
Notary Public in and for Humboldt County, Nevada.
My Comm. Exp: 9/6/57

SCALE 1-in. = 400 Ft.

MAP
TO ACCOMPANY APPLICATION
TO APPROPRIATE WATER
FOR IRRIGATION BY ~
ALICE MAIER
FROM GRANITE CREEK

16971