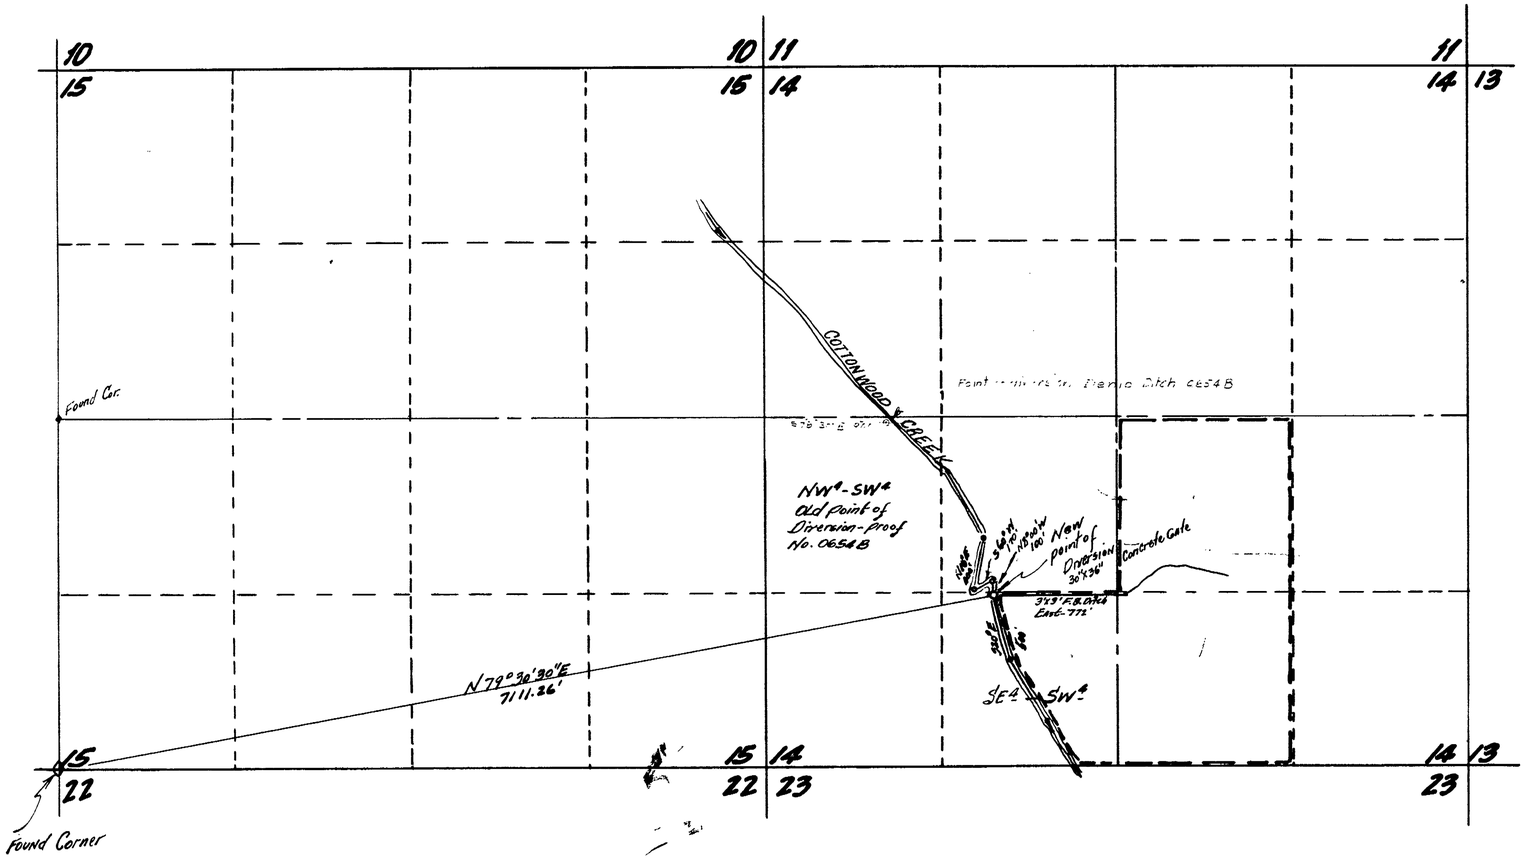

T. 42 N, R. 39 E, M.D.B.+M.

STATE OF NEVADA
COUNTY OF HUMBOLDT } S.S.

I, Richard M. Black, being first duly sworn, depose and say, that this map consisting of one sheet, has been correctly drawn to the designated scale from field notes of a survey made by me between the 1st day of June and the 6th day of June, 1956; that it truly and correctly represents the location and extent of the proposed works used to divert water from Cottonwood Creek, in Humboldt County, by Rudolph H. Schwartz, for irrigation purposes. That the proposed point of diversion, the approximate location and size of the diverting channel, all reservoirs or basins, the location and names of all other works which will cross or connect with the proposed works, and the boundary of all lands showing by 40-acre subdivisions the areas proposed to be irrigated, are fully and correctly designated thereon.

Richard M. Black
STATE WATER RIGHT SURVEYOR

Subscribed and sworn to before me this 9th day of June, 1956.

Donald Langston
Notary Public in and for Humboldt County, Nevada
My Comm. Exp: 9/6/57

SCALE 1-INCH = 600 ft.

FILED
July 9, 1956
STATE ENGINEER'S OFFICE

MAP

TO ACCOMPANY APPLICATION TO APPROPRIATE WATER FOR IRRIGATION FROM COTTONWOOD CREEK BY-RUDOLPH H. SCHWARTZ

CERT'F'C No. 5222 ISSUED Oct. 12, 1961

16980