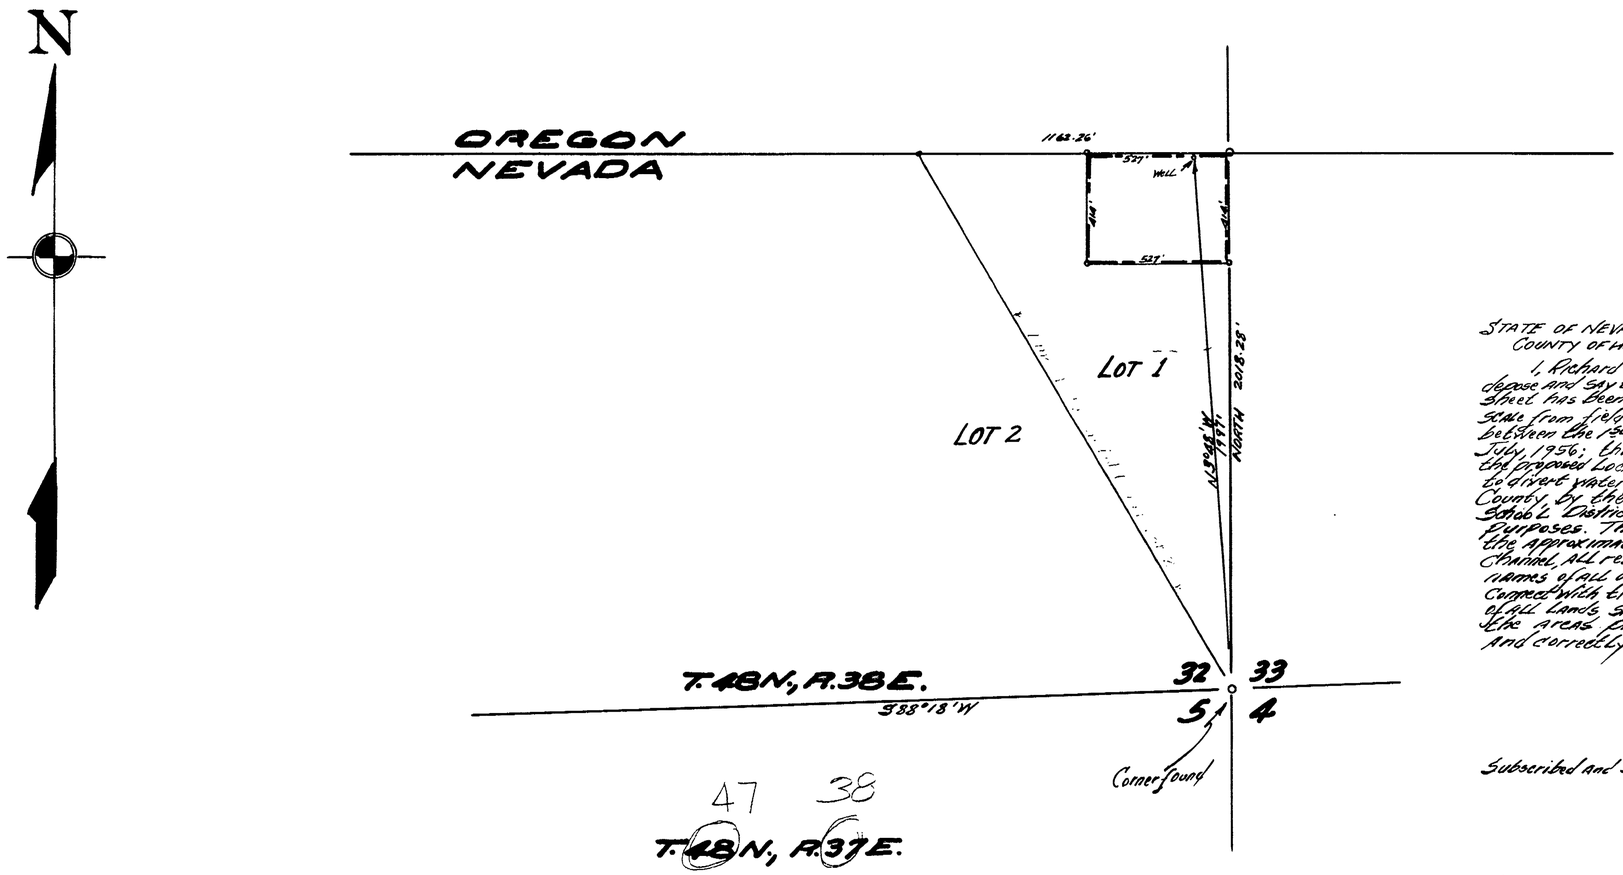

STATE OF NEVADA
COUNTY OF HUMBOLDT } S.S.

I, Richard M. Black being first duly sworn depose and say that this map consisting of one sheet has been correctly drawn to the designated scale from field notes of a survey made by me between the 1st day of July and the 7th day of July, 1956; that it truly and correctly represents the proposed location and extent of the works used to divert water from underground in Humboldt County, by the Board of Trustees Humboldt County School District, for Irrigation and Domestic Purposes. That the proposed point of diversion the approximate location and size of the diverting channel, all reservoirs or basins the location and names of all other works which will cross or connect with the proposed works, and the boundary of all lands showing by 40 acres subdivisions the areas proposed to be irrigated, are fully and correctly designated thereon.

Richard M. Black
STATE WATER RIGHT SURVEYOR

Subscribed and sworn to before me this 9th day of July, 1956.

Dorothy Leighton
Notary Public in and for Humboldt County, Nevada.
My Comm. Exp: 9/6/57.

SCALE 1" = 300'

FILED
JUL 10 1956

MAP

TO ACCOMPANY APPLICATION TO APPROPRIATE WATER FOR IRRIGATION BY BOARD OF TRUSTEES HUMBOLDT COUNTY SCHOOL DISTRICT FROM UNDERGROUND

CERTIFICATE No. 4900 ISSUED 7/17/59

16981