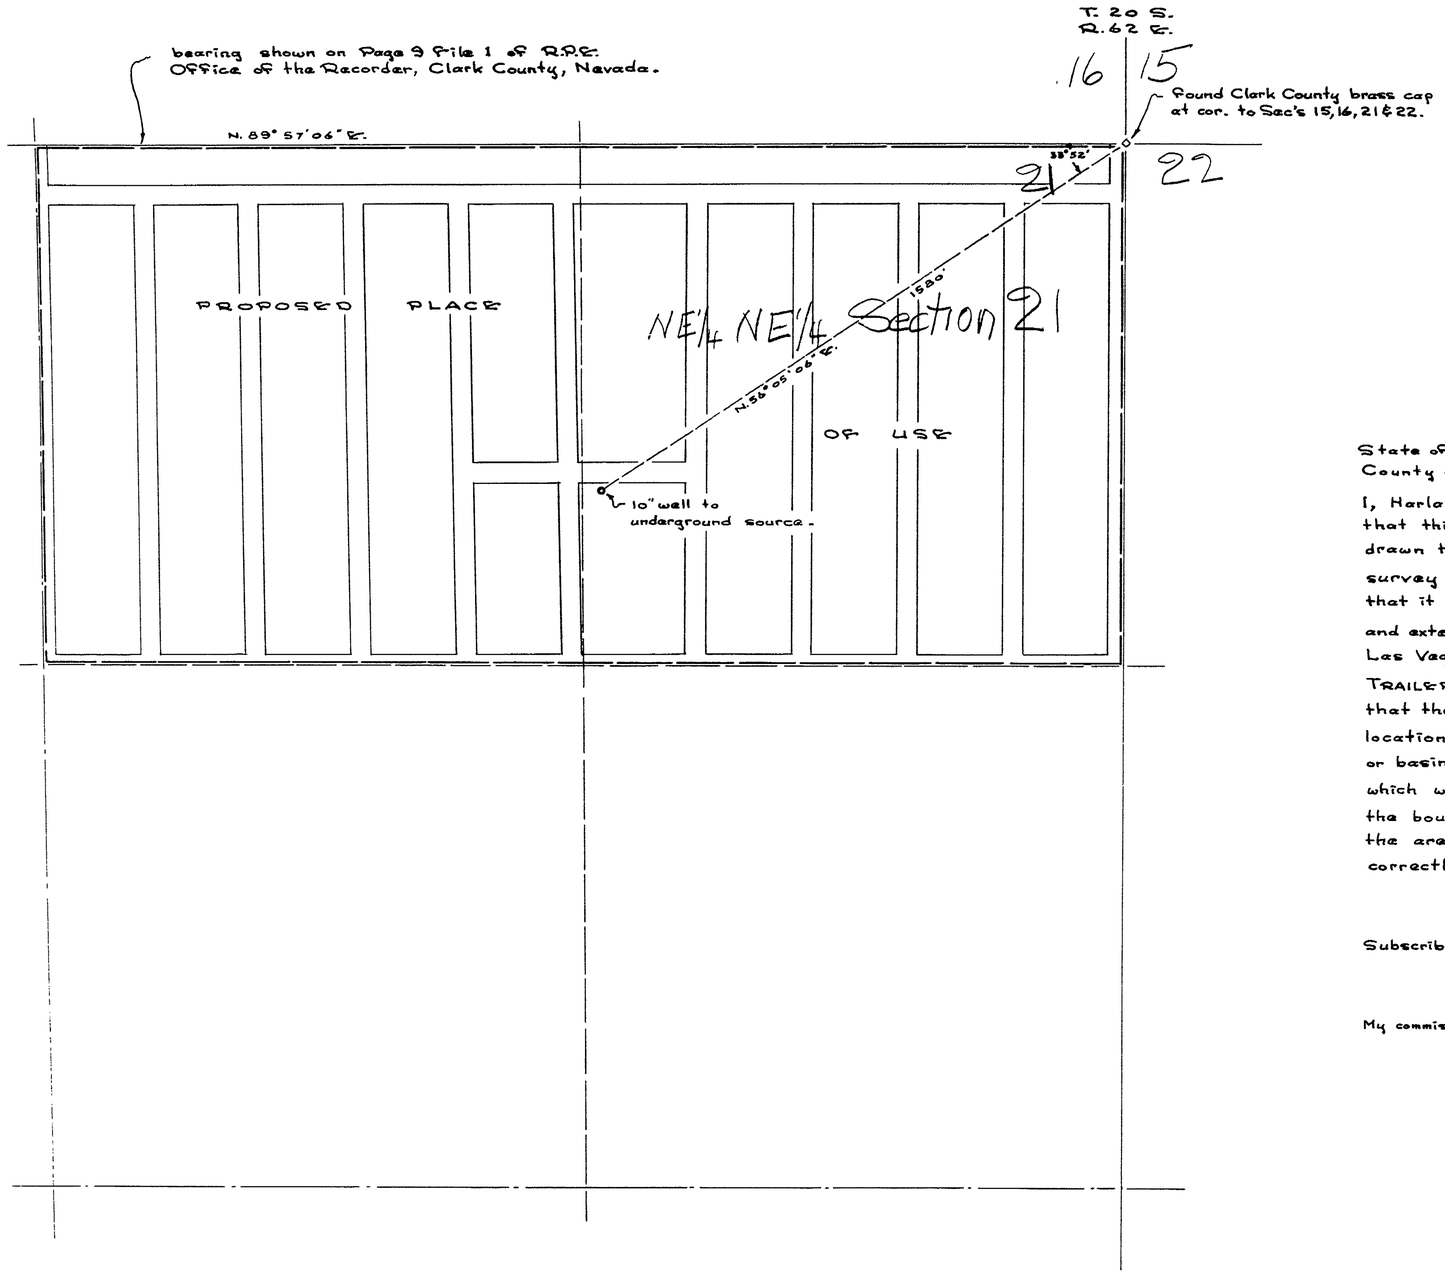

State of Nevada }
County of Clark } S S:

I, Harlan Brown, being first duly sworn, depose and say that this map, consisting of one sheet, has been correctly drawn to the designated scale from field notes of a survey made by me on the 4th day of June, 1956; that it truly and correctly represents the proposed location and extent of the works used to divert water from the Las Vegas Artesian Basin in Clark County by TRAILER ESTATES INC. for quasi-municipal purposes; that the proposed point of diversion, the approximate location and size of the diverting channel all reservoirs or basins, the location and names of all other works which will cross or connect with the proposed works, and the boundary of all lands, showing by 40-acre subdivisions the areas proposed to be irrigated, are fully and correctly designated thereon.

Harlan Brown
STATE WATER RIGHT SURVEYOR

Subscribed and sworn to before me this 18 day of July, 1956.

Earl B. Crosby
NOTARY PUBLIC IN AND FOR CLARK COUNTY, NEVADA.

My commission expires 3-25-60

N

0 100 200 400 600 1000
Scale in Feet

JUL 23 1956

MAP TO ACCOMPANY
APPLICATION TO APPROPRIATE WATER
FOR
QUASI-MUNICIPAL PURPOSES
BY
TRAILER ESTATES INC.

From LAS VEGAS ARTESIAN BASIN
CLARK COUNTY, NEVADA

Application No

CERTIFICATE No. 4962 ISSUED 1/2/60

16986