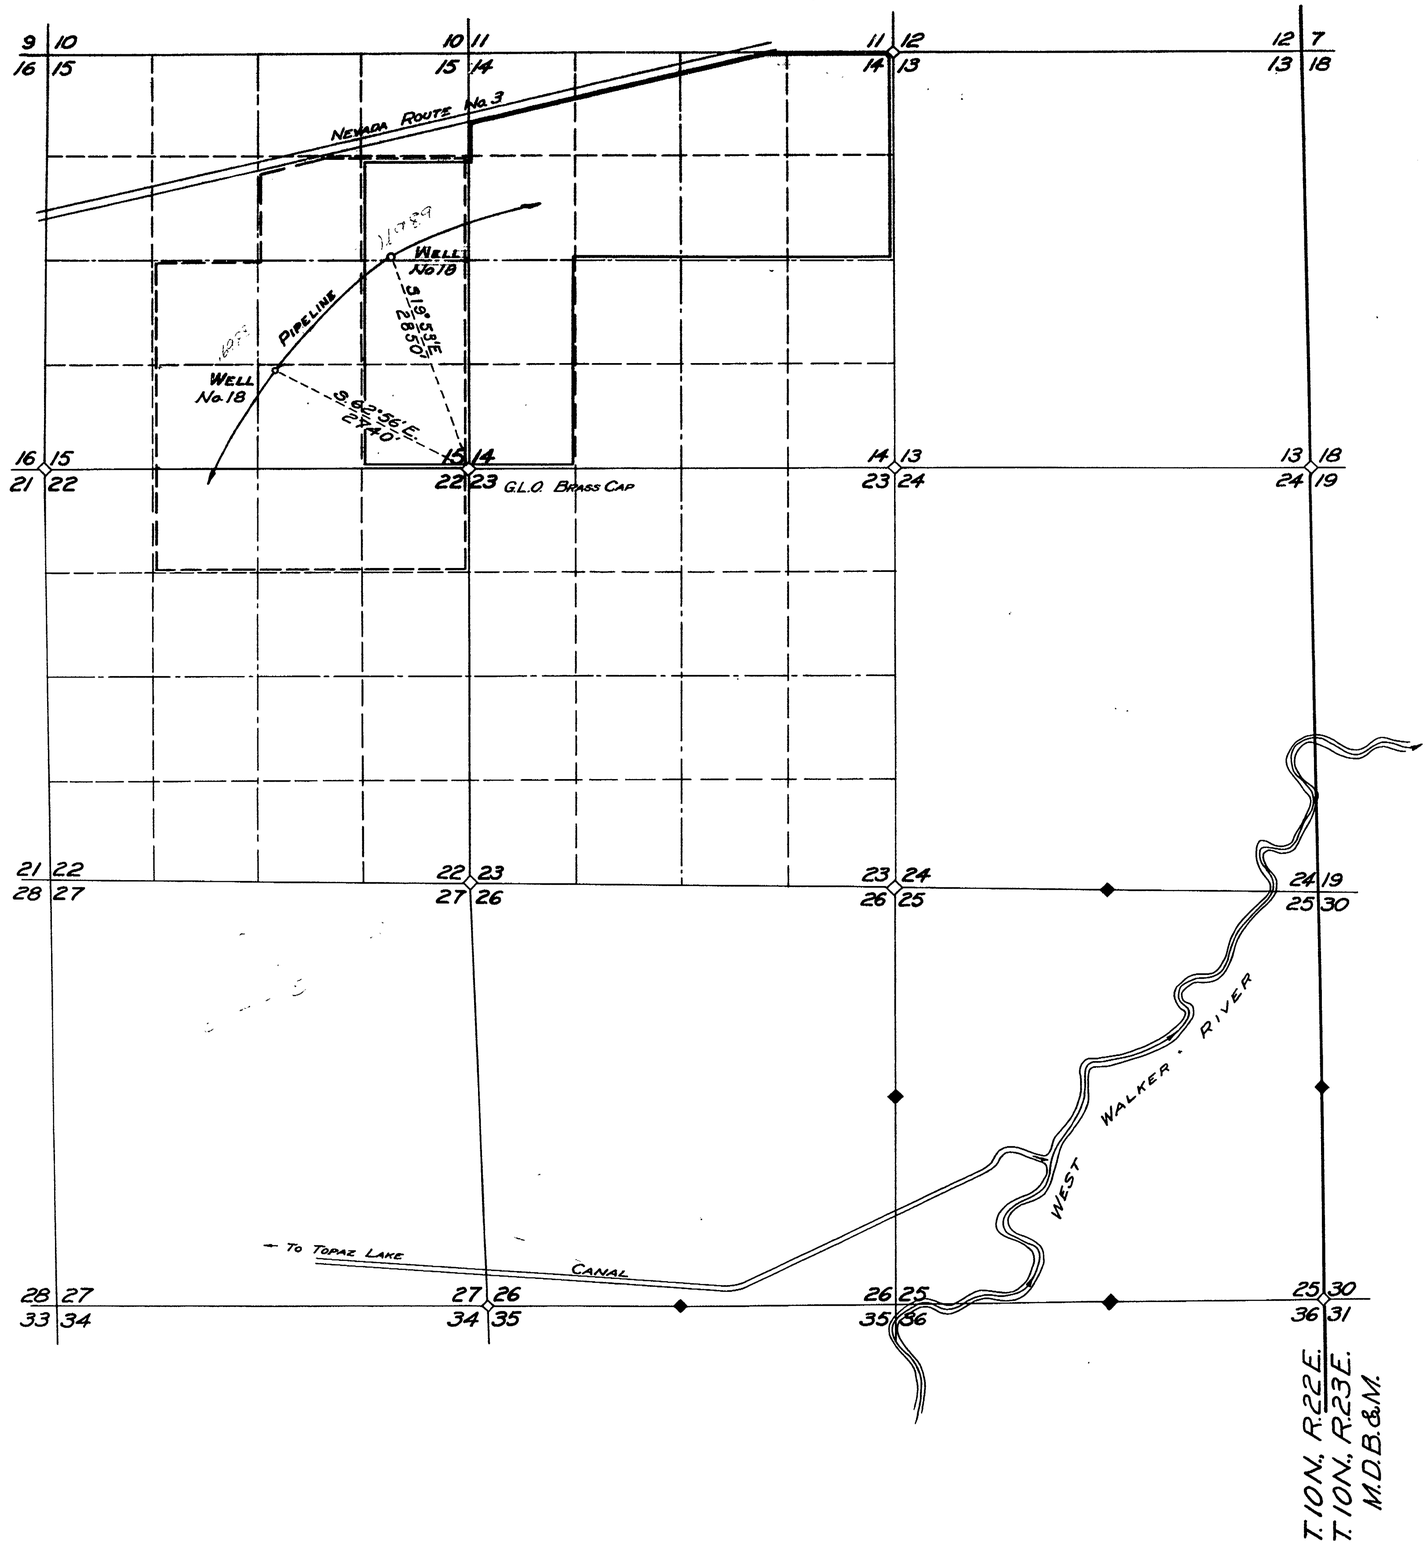

STATE OF NEVADA
COUNTY OF ORMSBY ss

I, William J. Johnstone, being first duly sworn, depose and say that this map consisting of one sheet has been correctly drawn to the designated scale from field notes of a survey made by me on Sept. 28, 1954, that it truly represents the location and extent of the proposed works to be used for diverting water from an underground source in DOUGLAS COUNTY for IRRIGATION and DOMESTIC USE by FREEMAN E. FAIRFIELD, that the point of diversion, the place and manner of use are fully designated hereon.

William J. Johnstone
STATE WATER RIGHT SURVEYOR

Subscribed and sworn to before me this 29th day of June, 1956

C F O'Brien
NOTARY PUBLIC IN AND FOR ORMSBY COUNTY, NEVADA
My Commission Expires July 6, 1957

TRUE BEARINGS FROM POLARIS

SCALE: 1 inch = 1000 feet

1000 0 1000 2000 3000

OFFICE ENGINEER
JUN 29 PM 4 16
FILED
JUL 18 1956

MAP TO ACCOMPANY
APPLICATION TO APPROPRIATE WATER
FROM
UNDERGROUND SOURCE
FOR
IRRIGATION AND DOMESTIC
BY
FREEMAN E. FAIRFIELD

WILLIAM J. JOHNSTONE — ENGINEERING
CARSON CITY, NEVADA

16988-16989