| SECTION | SUB-DIVISION | TOWN-SHIP | RANGE | CULTIVATED ACREAGE | DESCRIPTION OF CULTURE | DATE OF FIRST CULTURE |
|---|---|---|---|---|---|---|
| 31 | NW4 NW4 | T34N | R26E | 10 ACRES | MEADOW | 1926 |
| 31 | NE4 NW4 | " | " | 13 " | " | " |
| 31 | SW4 NW4 | " | " | 8 " | " | " |
| 31 | SE4 NW4 | " | " | 9 " | " | " |

STATE OF NEVADA
COUNTY OF WASHOE } SS

I, Wayne McLeod, being first duly sworn, depose and say that this map, consisting of 1 sheet, has been correctly drawn to the designated scale from field notes of a survey under my supervision and direction between the 14th day of August and the 22nd day of September, 1956; that it truly and correctly represents the location and extent of the works used to divert water from "A Natural Spring" in Pershing County, by John W. Garrett for irrigation purposes. That all other works or streams which are crossed by or connected with said works, and the boundary, area and kind of culture of lands irrigated, are correctly shown and designated hereon.

Wayne McLeod
State Water Right Surveyor

Subscribed and sworn to before me this 3rd day of OCTOBER, 1956

Dan McNelley
Notary Public in and for Washoe County, Nevada

My Commission Expires July 16, 1960

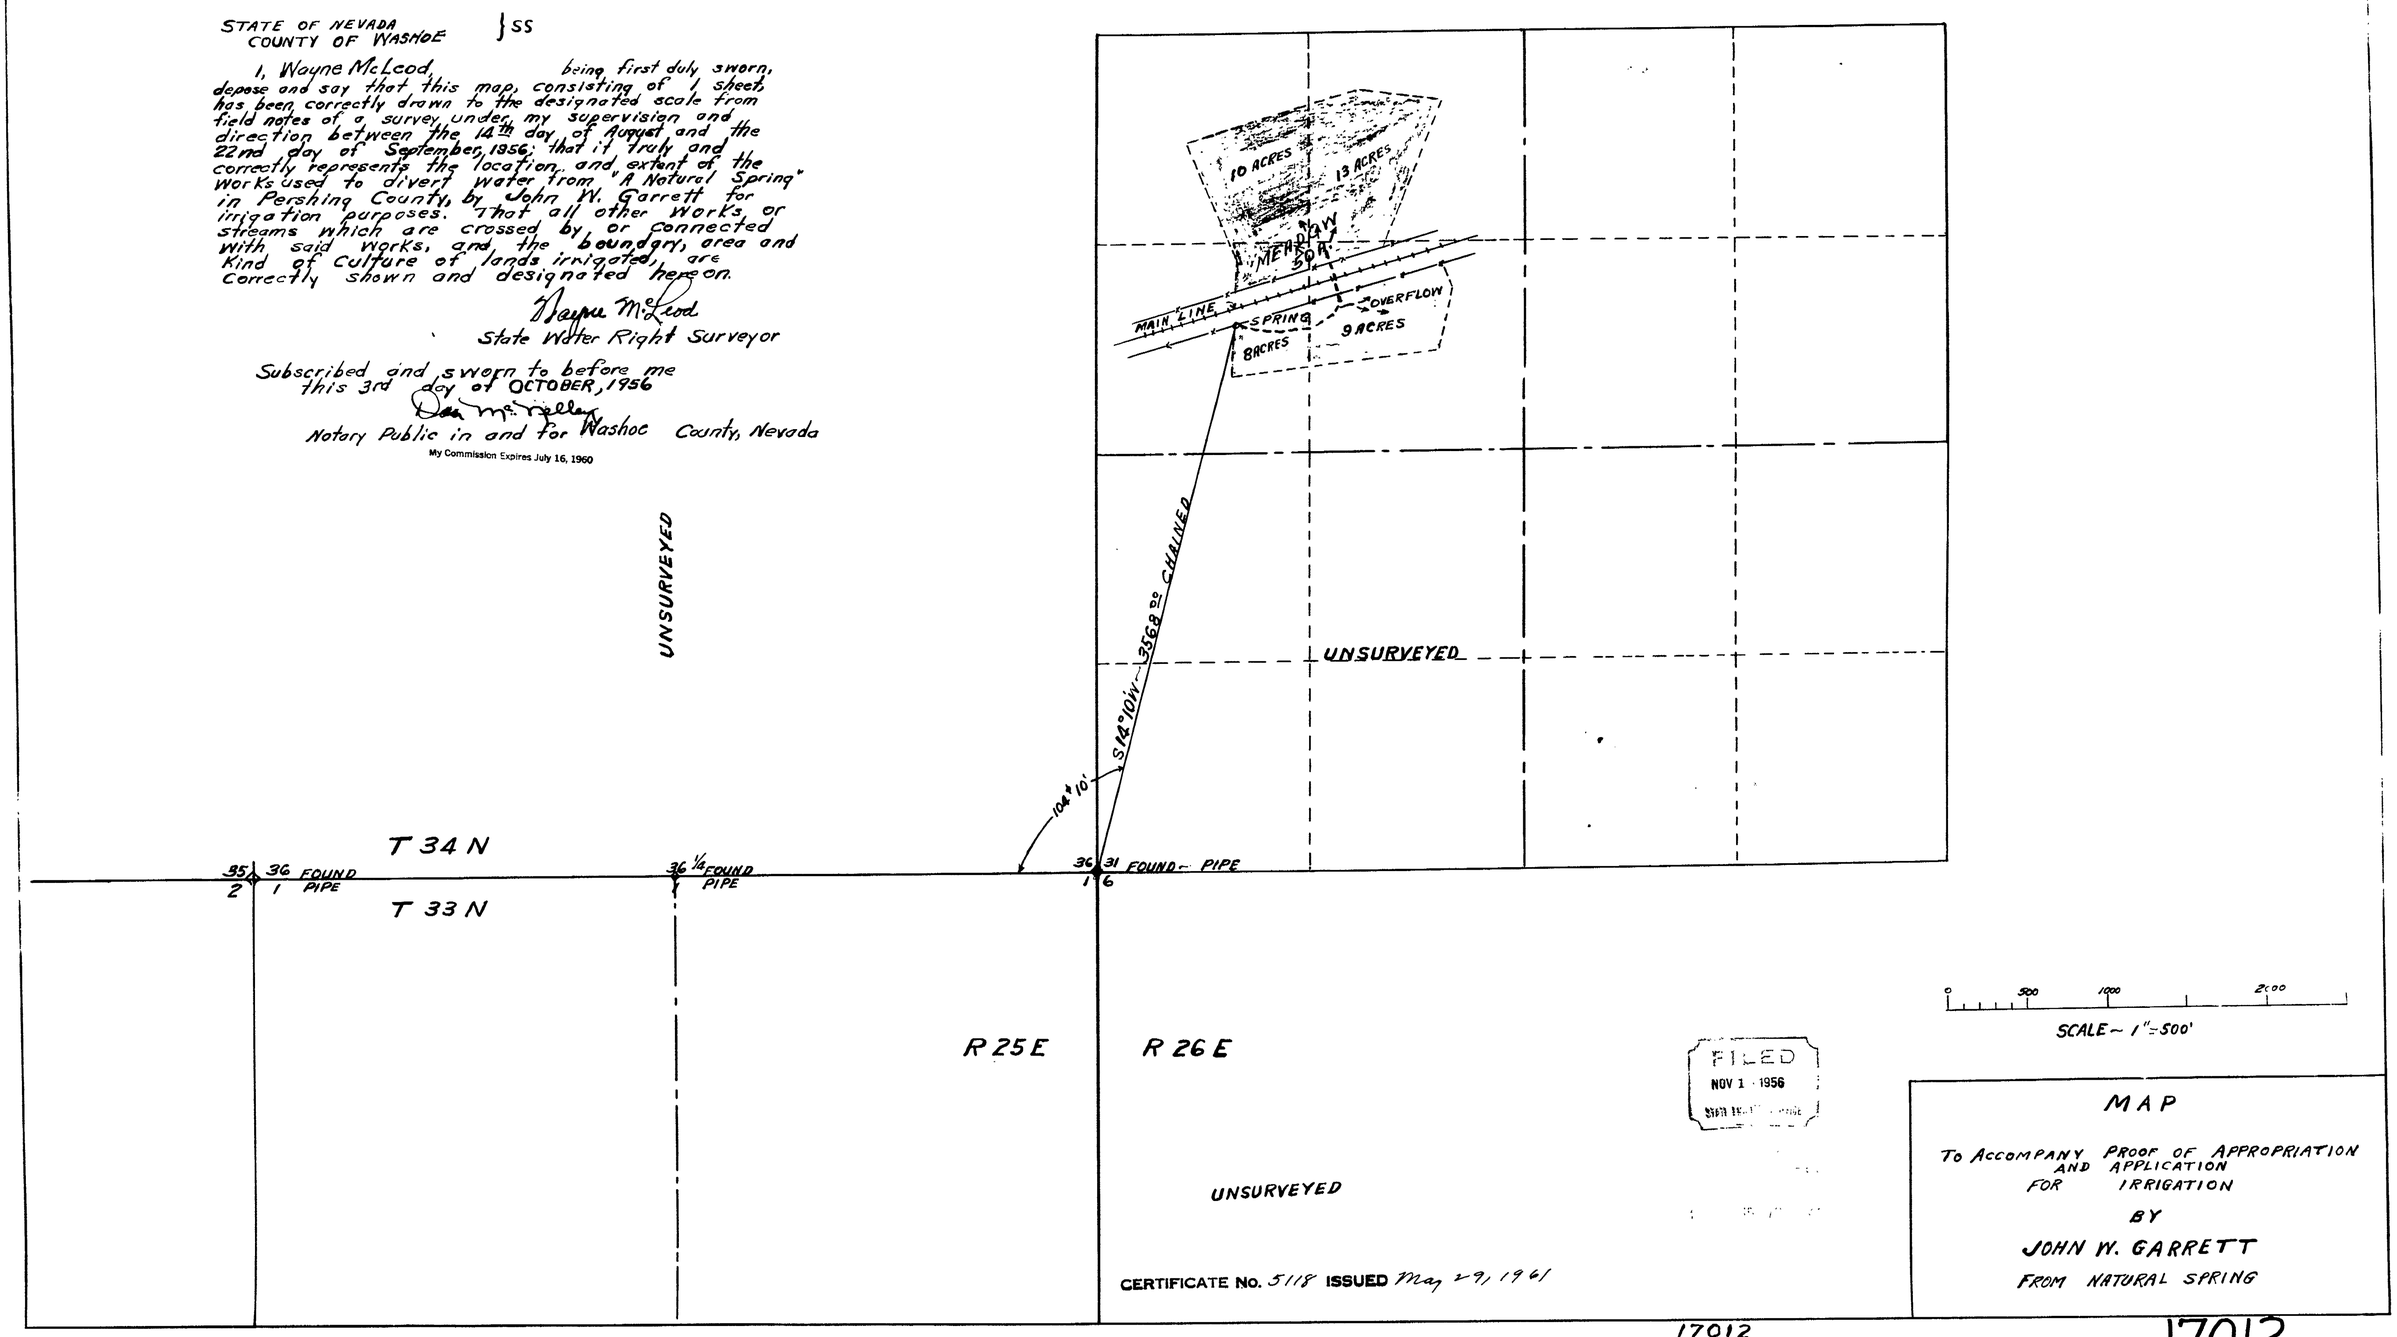


FILED
NOV 1 1956

CERTIFICATE No. 5118 ISSUED May 29, 1961

MAP

TO ACCOMPANY PROOF OF APPROPRIATION AND APPLICATION FOR IRRIGATION

BY

JOHN W. GARRETT

FROM NATURAL SPRING

17012

17012