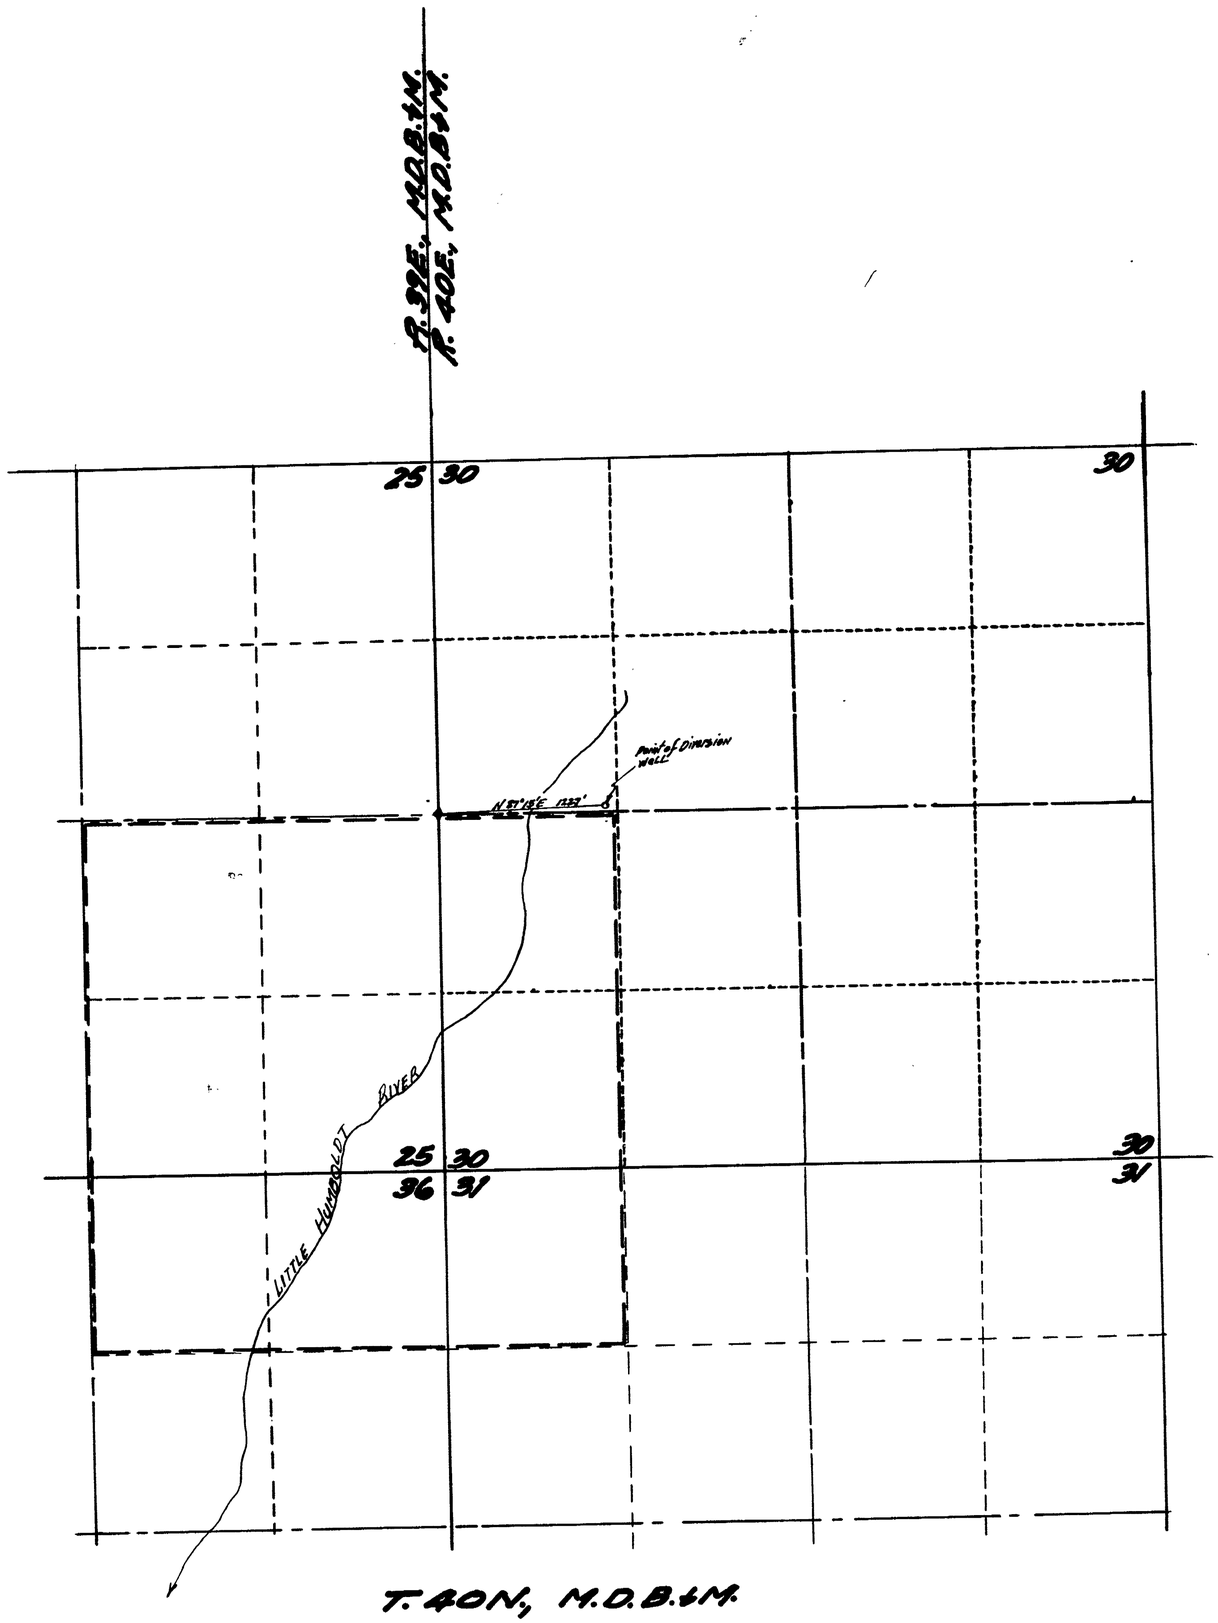

STATE OF NEVADA
COUNTY OF HUMBOLDT } S.S.

I, Richard M. Black being first duly sworn depose and say that this map, consisting of one sheet, has been correctly drawn to the designated scale from field notes of a survey made by me between the 20th day of July and the 22 day of July, 1956; that it truly and correctly represents the location and extent of the works used to divert water from underground in Humboldt County, by Frank McCleary for irrigation purposes. That the proposed point of diversion, the approximate location and size of the diverting channel, all reservoirs or basins, the location and names of all other works which will cross or connect with the proposed works, and the boundary of all lands, showing by 40-acre subdivisions the areas proposed to be irrigated, are fully and correctly designated thereon.

Richard M. Black
STATE WATER RIGHT SURVEYOR

Subscribed and sworn to before me this 31st day of July, 1956

Notary public in and for Humboldt County, Nevada
My Comm. Exp: 9/6/57.

SCALE - 1" = 600'

FILED
AUG 29 1956
STATE ENGINEER'S OFFICE

MAP TO ACCOMPANY APPLICATION TO APPROPRIATE WATER FOR IRRIGATION BY- FRANK McCLEARY FROM UNDERGROUND

17031