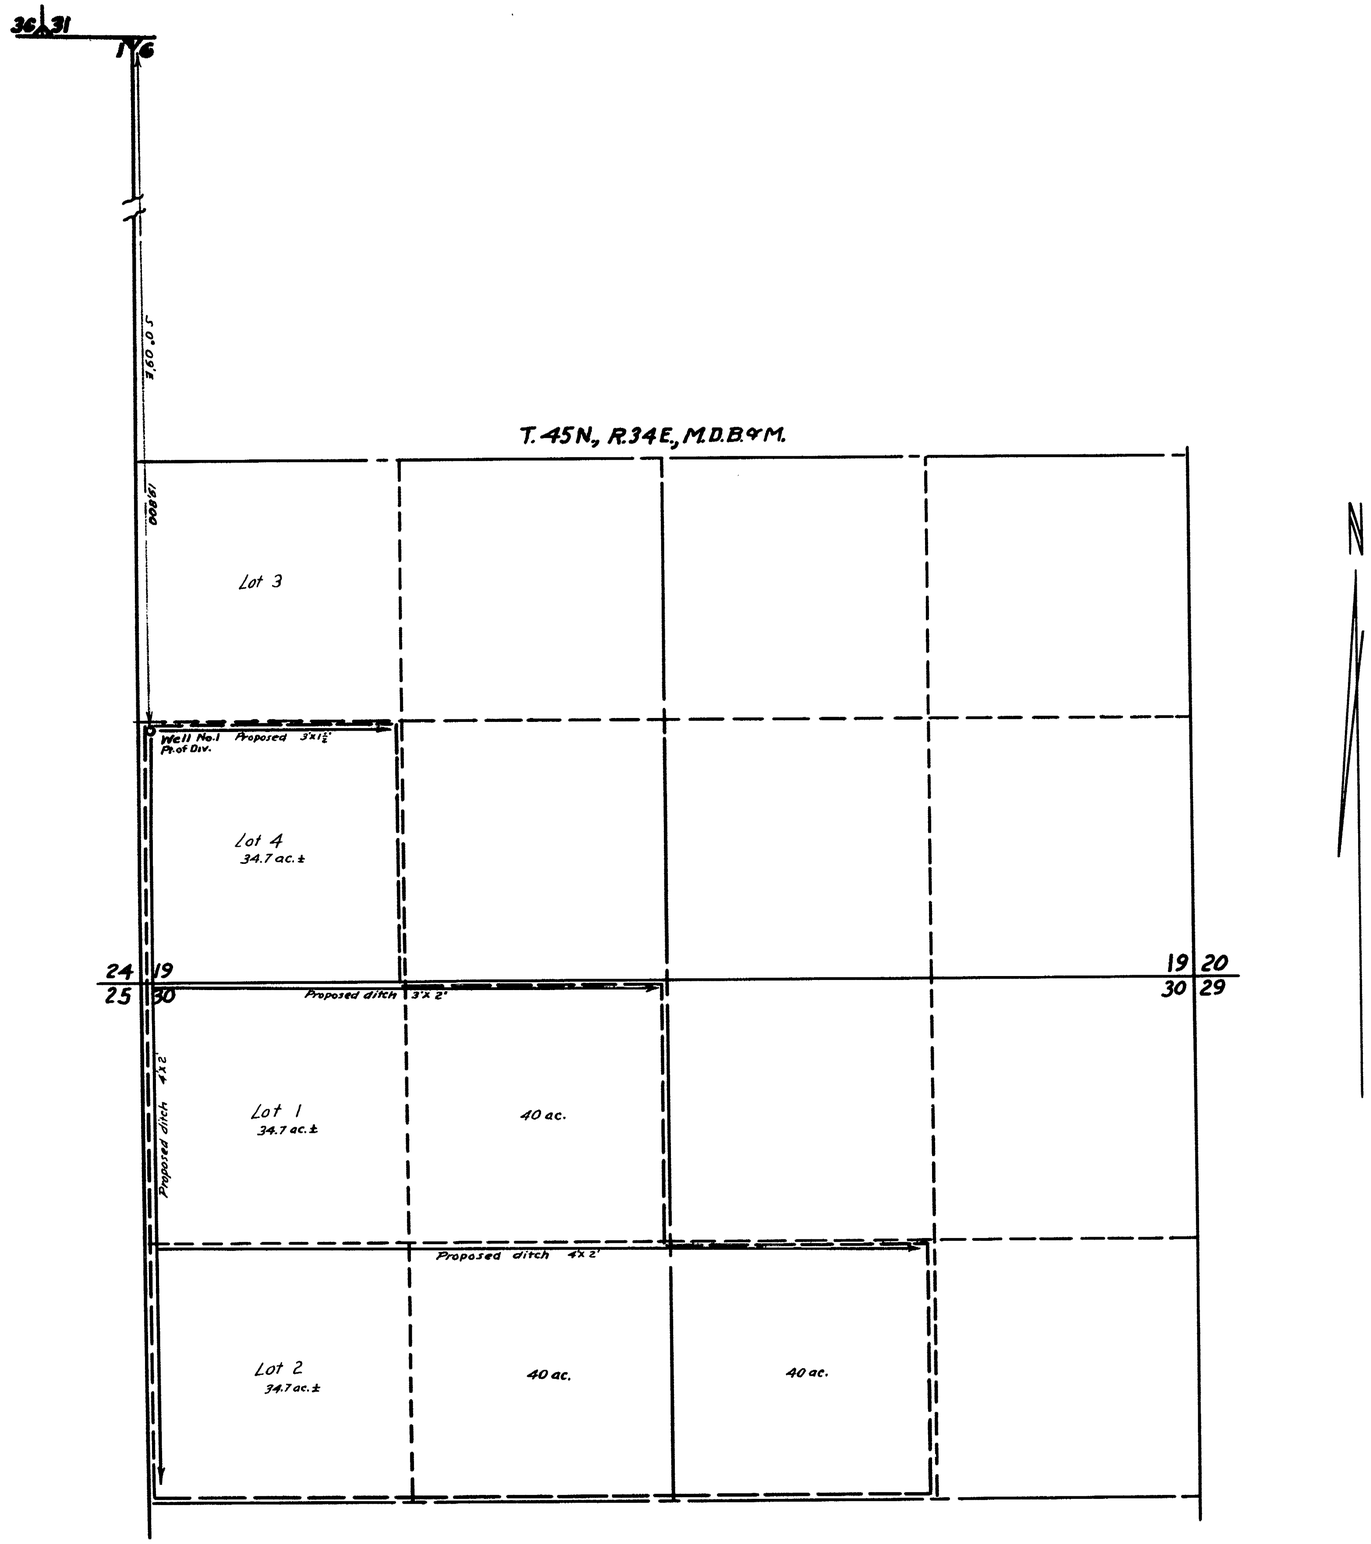

STATE OF NEVADA }
COUNTY OF HUMBOLDT } SS

I, W. A. Wentz, being first duly sworn, depose and say that this map, consisting of one sheet, has been correctly drawn to the designated scale from field notes of a survey made by me on the 17th day of December, 1956; that it truly and correctly represents the proposed location and extent of the works used to divert water from underground, in Humboldt County, by Barbara F. Cuvi for irrigation purposes. That the proposed point of diversion, the approximate location and size of the diverting channel, all reservoirs or basins, the location and names of all other works, which will cross or connect with the proposed works, and the boundary of all lands, showing by 40-acre subdivisions the areas proposed to be irrigated, are fully and correctly designated thereon.

W. A. Wentz
STATE WATER RIGHTS SURVEYOR

Subscribed and sworn to before me this 9th day of April, 1957

Grace W. Gill
COUNTY CLERK - HUMBOLDT COUNTY

Scale 1 in. = 400 ft.

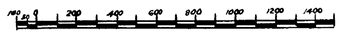

FILED
APR 11 1957
STATE ENGINEER'S OFFICE

OFFICE
STATE ENGINEER

1957 APR 11 AM 10 05

MAP

TO ACCOMPANY APPLICATION TO APPROPRIATE WATER FOR IRRIGATION BY BARBARA F. CUVI FROM UNDERGROUND

W.A. Wentz - Civil Eng'r. R.P.E. No. 58 1-9-'57

17038