CAVE ROCK VILLAGE SUBDIVISION

T.14 N., R.18 E., M.D.B.&M.

Douglas County

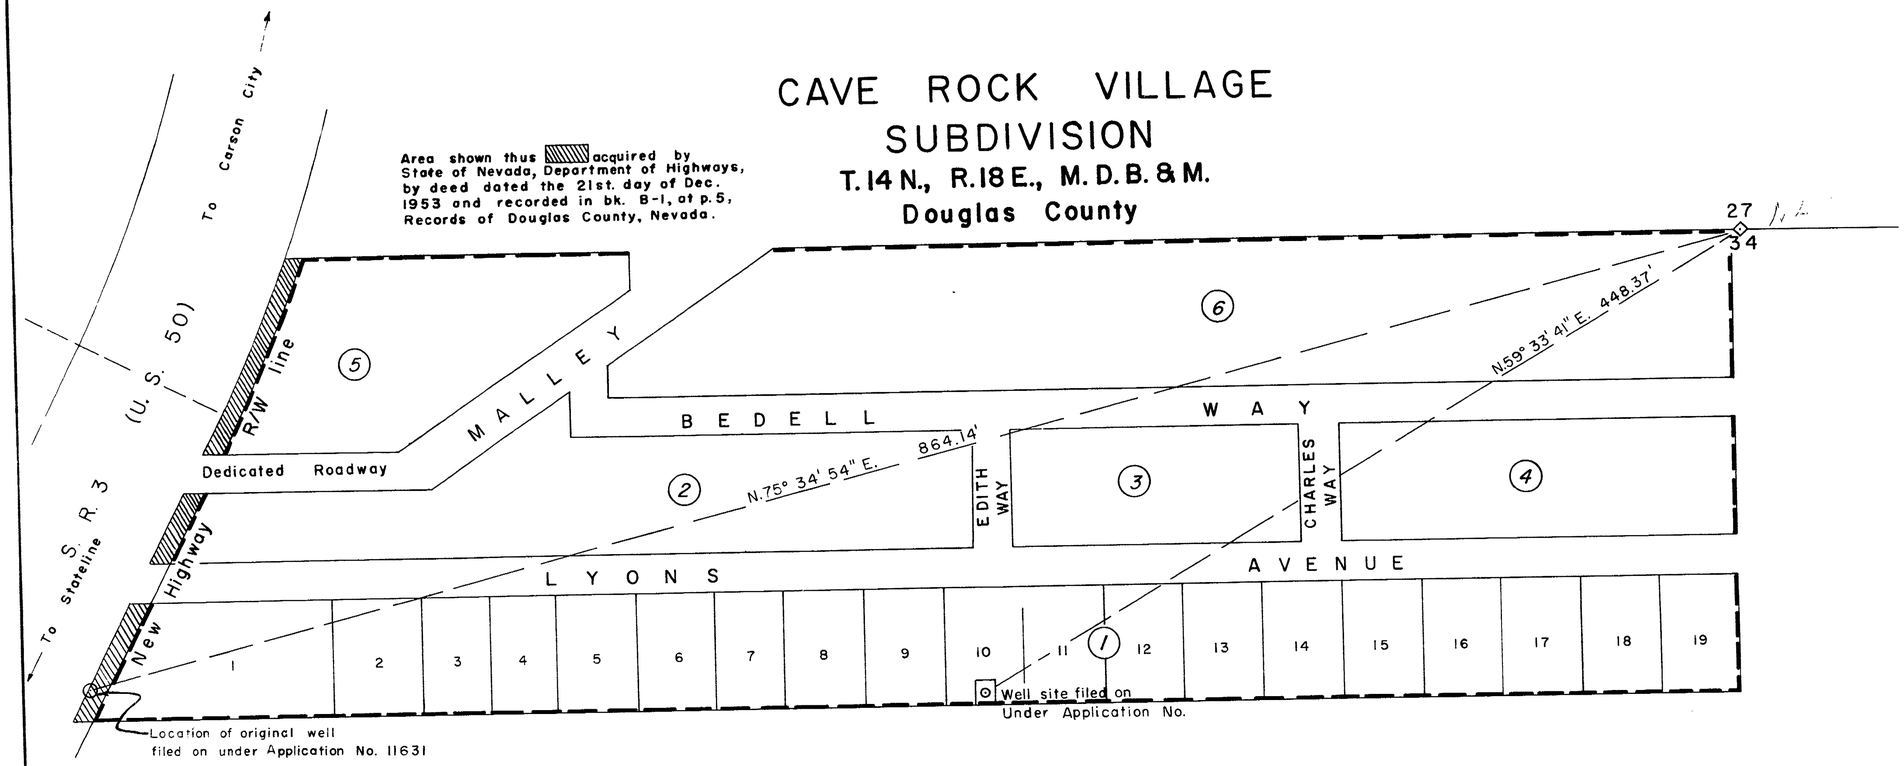

State of Nevada
County of Douglas S. S.

I, Lawrence G. Chambers, being first duly sworn, depose and say that this map has been correctly drawn to the designated scale from field notes of a survey made by me on the 15th day of Aug., 1956, that it truly and correctly represents the location and extent of the works to be used to divert water from underground sources in Douglas County by C. J. Lyons & E. M. Lyons for Quasi-Municipal purposes under Application No. , to change Certificate No. 3476. That the point of diversion, the location of the diverting device, the location and extent of lands owned or controlled by the applicant upon which water applied for under Application No. is to be used, together with the area and kind of culture in each 40 acre subdivision, and the location and names of all other works or streams which are crossed by or connected with said works are fully and correctly designated thereon.

Lawrence G. Chambers
State Water Right Surveyor

Subscribed and sworn to before me this 16th day of August 1956.

Willis A. Beil
Notary Public in and for Ormsby County, Nevada
My commission expires January 11, 1960.

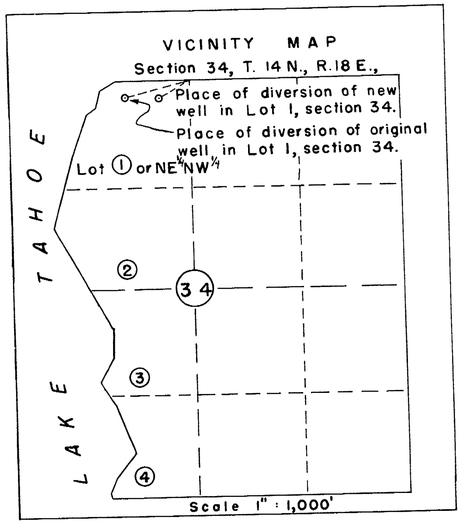

scale 1" to 40'

scale in feet

0 10 30 50 100 150 200

FILED
SEP 12 1956
State Engineer's Office

4697 Issued April 9, 1958

MAP
To Accompany Application to Change the Point of Diversion from Underground Sources by C. J. Lyons & E. M. Lyons

17044