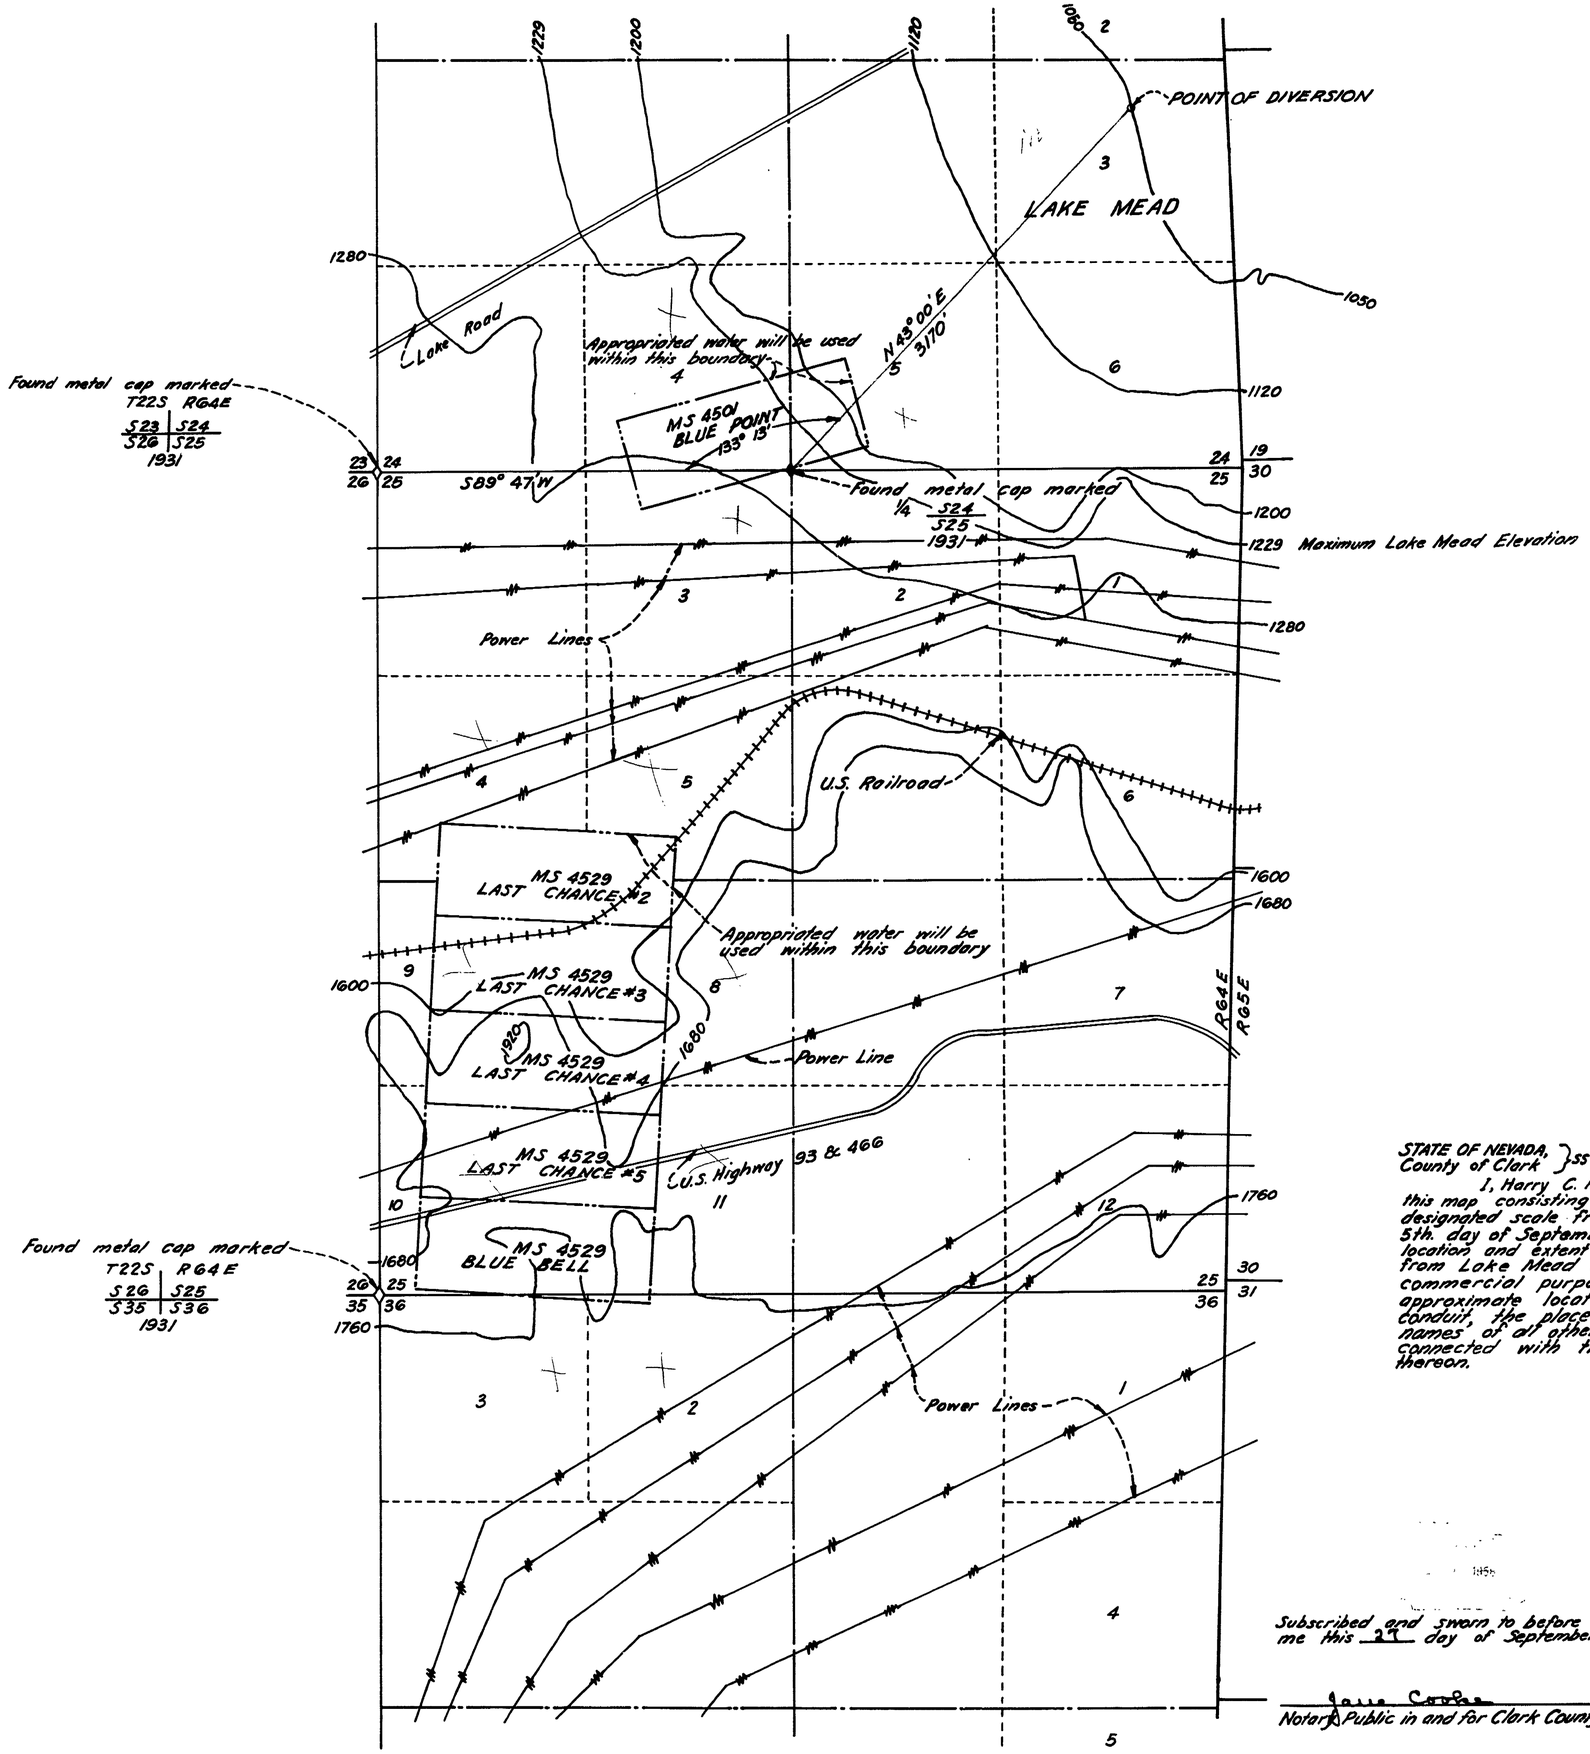

STATE OF NEVADA, }ss
County of Clark

I, Harry C. Hall, being first duly sworn, depose and say that this map consisting of one sheet, has been correctly drawn to the designated scale from field notes of a survey made by me on the 5th. day of September, 1956; that it truly and correctly represents the location and extent of the proposed works used to divert water from Lake Mead in Clark County by the Lakeview Company for commercial purposes. That the proposed point of diversion, the approximate location and size of the diverting channel or other conduit, the place and manner of use, and the location and names of all other works or streams which are crossed by or connected with the said works, are fully and correctly designated thereon.

Harry C. Hall
State Water Right Surveyor

0 500 1000 1500 2000 2500
SCALE IN FEET

Subscribed and sworn to before me this 29 day of September 1956

Jane Cooper
Notary Public in and for Clark County, Nevada

My commission expires Jan 12, 1958

MAP TO ACCOMPANY
APPLICATION TO APPROPRIATE WATER
BY: LAKEVIEW COMPANY
FOR
COMMERCIAL PURPOSES
FROM
LAKE MEAD
CLARK COUNTY, NEVADA

20715 17067 ← File under