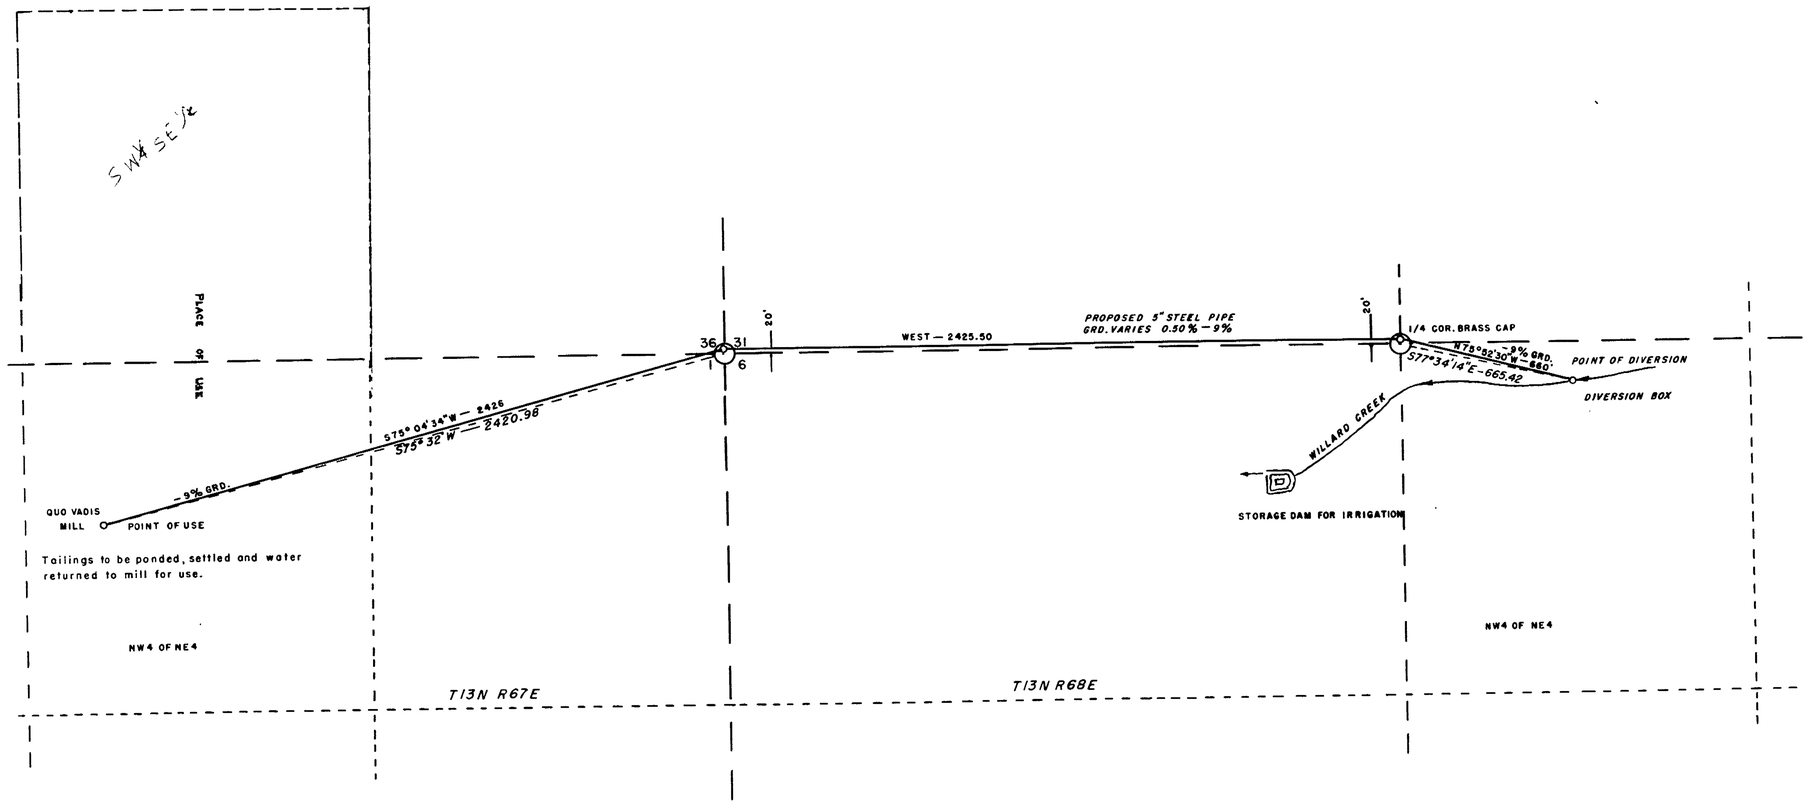

STATE OF NEVADA }
County of White Pine } ss.

I, J.V. Caselli, being first duly sworn, depose and say that this map consisting of one sheet, has been correctly drawn to the designated scale from field notes of a survey made by me between the 10th day of November, and the 11th day of November, 1956; that it truly and correcty represents the location and extent of the proposed works used to divert water from Willard Creek, in White Pine County by *Arlin Davidson*, for milling purposes. That the proposed point of diversion and return, the location of the mill, the approximate size and capacity of the diverting conduit, and the location and names of all other works or streams which are crossed by or connected with said works, are fully and correctly designated hereon.

J. V. Caselli
State Water Right Surveyor.

Subscribed and sworn to before me this 28th day of December, 1956

Nancy Miller
NOTARY PUBLIC IN AND FOR WHITE PINE COUNTY, NEVADA

0 300 600 900 1200 1500

FILED
JAN 2 1957
STATE ENGINEER
OFFICE
ENGINEER
1957 JAN 2 AM 10 04

MAP TO ACCOMPANY
APPLICATION TO APPROPRIATE WATER
FOR
MILLING
FROM
WILLARD CREEK
BY
Arlin Davidson
Ely, Nevada

SCALE 1" = 500 FT.

SURVEYED BY—
J. V. CASELLI
ELY, NEVADA

17169 Place In 17074