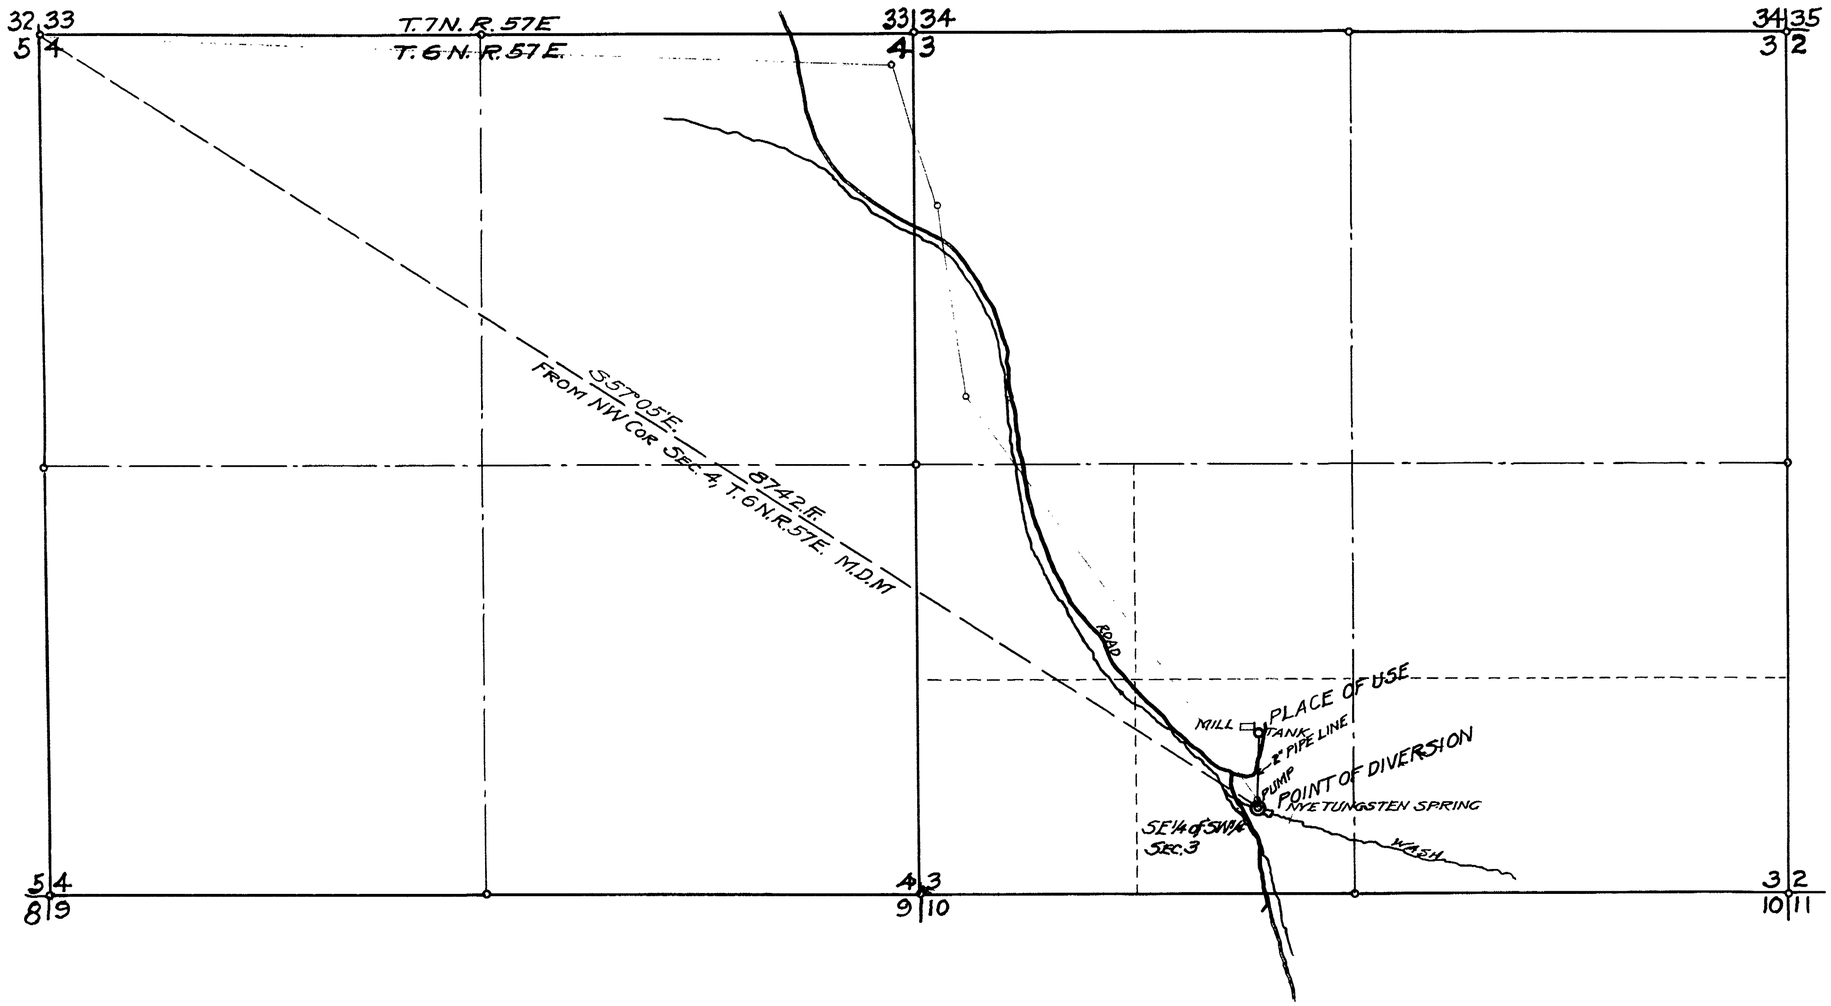

State of Nevada }ss.
County of Mineral

I, L.B. Spencer, being duly sworn, depose and say that this map has been correctly drawn to the designated scale from the field notes of a survey made by me on 13th day of October, 1956; that it truly and correctly shows the extent of the proposed works used to divert the water from Nye Tungsten Spring, in Nye County, for Mining & Milling Purposes by Stephen H. Sturges; That the Point of Diversion and Place of Use and all other works are fully and correctly shown.

State Water-Right Surveyor.

Subscribed and sworn to before me this 24th day of October, 1956

Notary Public in and for Mineral County

SCALE IN FEET.

0 250 500 1000 1500 2000 2500

FILED
OCT 26 1956
STATE ENGINEER'S OFFICE

MAP

TO ACCOMPANY APPLICATON TO APPROPRIATE WATER FOR MINING & MILLING PURPOSES BY STEPHEN H. STURGES FROM NYE TUNGSTEN SPRING IN NYE COUNTY, NEVADA

SCALE 1" = 500 ft. SURVEYED OCTOBER 13, '56.
BY L.B. SPENCER, Sr. W.R. SURVEYOR
MINA, NEVADA.

17075