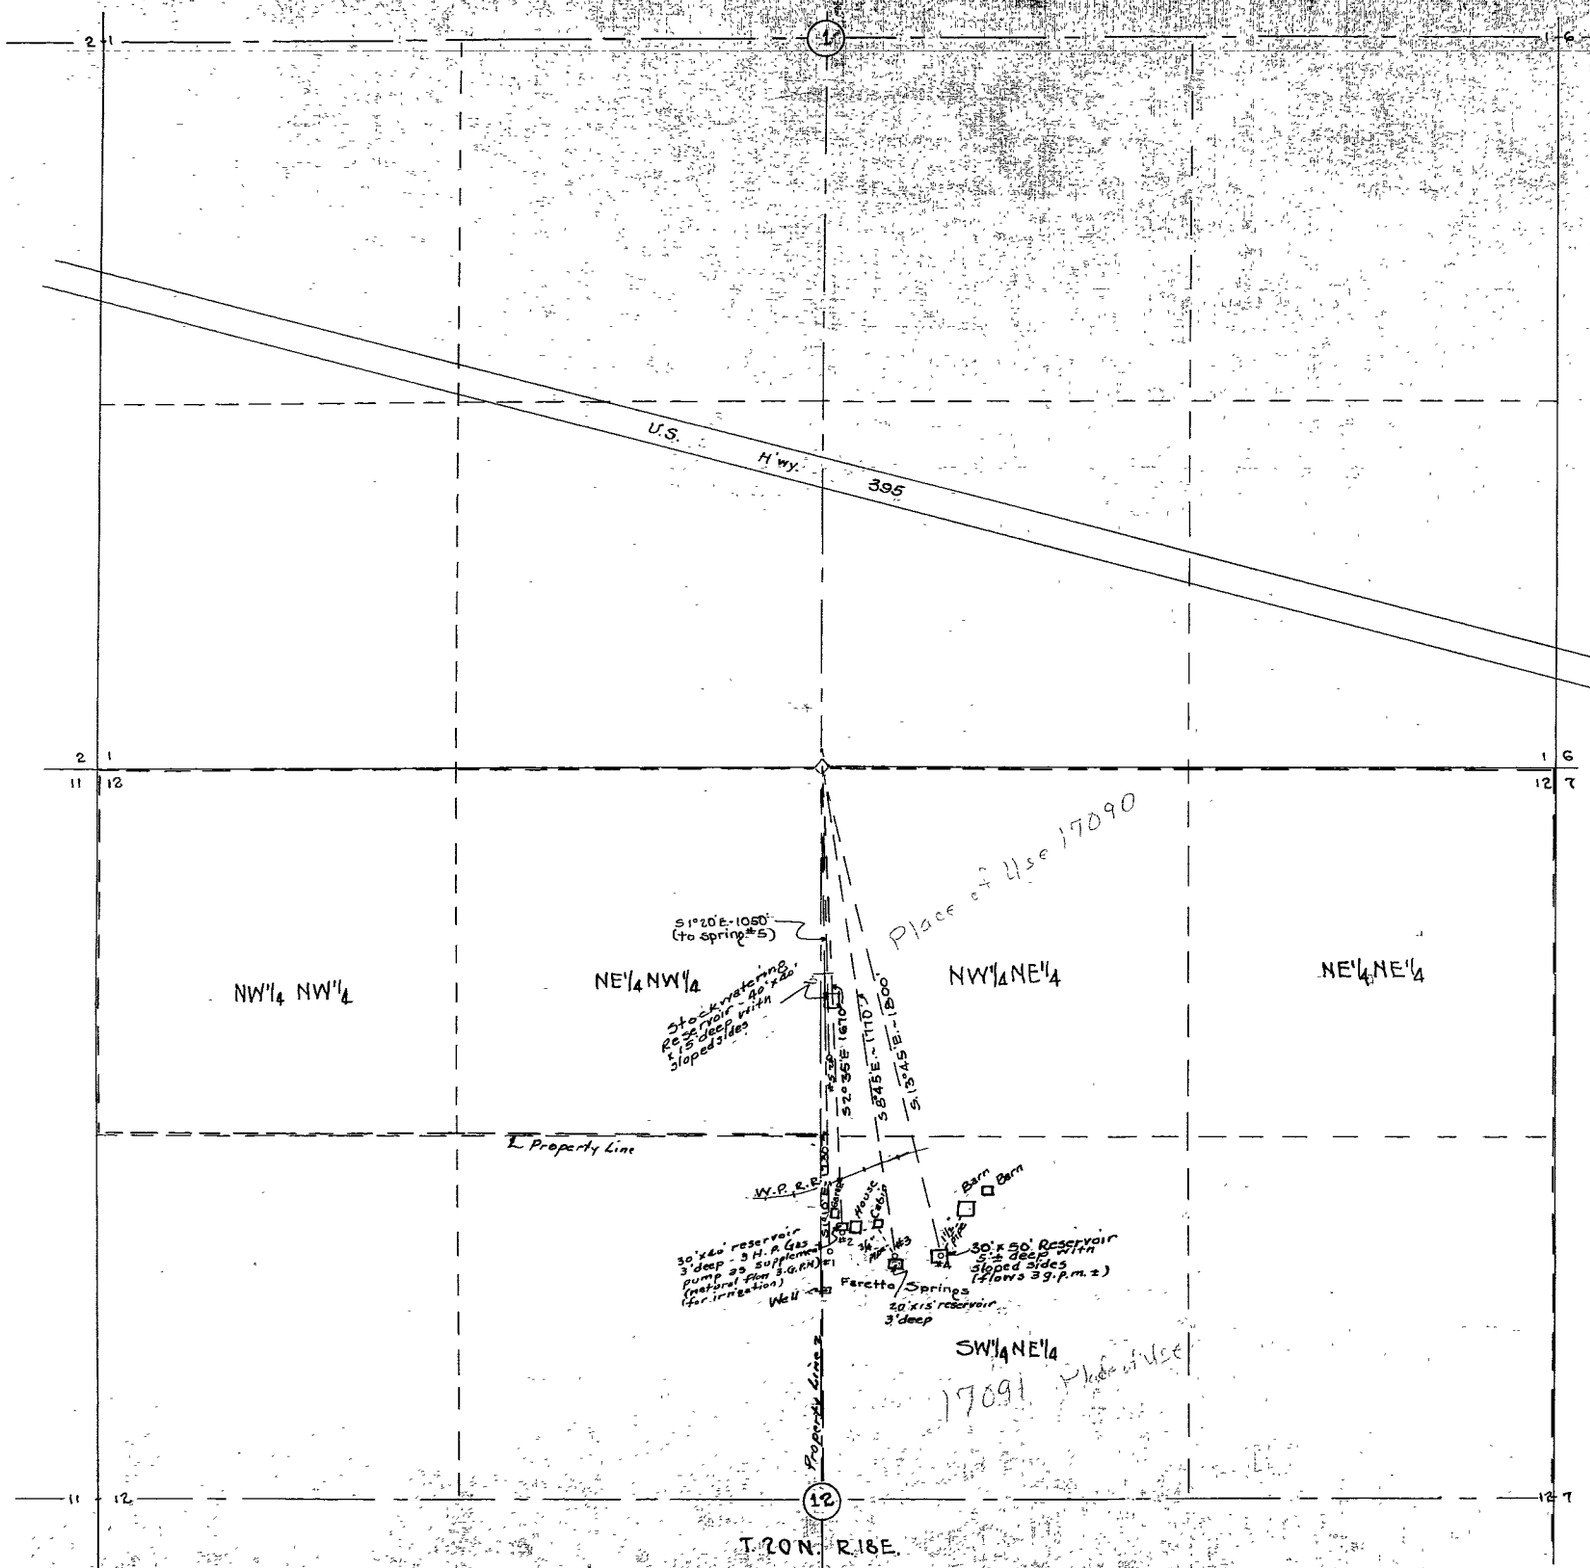

State of Nevada
County of Washoe s.s

I, John E. Curran, being first duly sworn, depose and say that this map, consisting of one sheet, has been correctly drawn to the designated scale from field notes of a survey made by me in March 1957; that it truly and correctly represents the location and extent of the works used or proposed to be used to divert water for domestic and stockwatering purposes from Faretto Springs, Washoe County, Nevada, by John C. Faretto & Nora F. Faretto, husband & wife & Harold J. Faretto, as Joint Tenants.

John E. Curran
State Water Right Surveyor

Subscribed and sworn to before me this ____ day of March 14TH 1957.

Raymond Corbrien
Notary Public in and for Washoe County
My Commission expires 10/21 1957

SCALE — 1"=300'
300 0 300 600 900

MAP
TO ACCOMPANY APPLICATIONS OF JOHN C. FARETTO & NORA F. FARETTO, HUSBAND & WIFE & HAROLD J. FARETTO AS JOINT TENANTS, FROM FARETTO SPRINGS, WASHOE COUNTY, FOR DOMESTIC & STOCKWATERING PURPOSES

17090 - CERTIFICATE No. 5382 ISSUED August 30, 1962
17091 - CERTIFICATE No. 5383 ISSUED August 30, 1962

FILED
MAR 27 1957
STATE ENGINEER'S OFFICE

OFFICE
STATE ENGINEER
1957 MAR 27 AM 10 43

Place In → 17090-17091