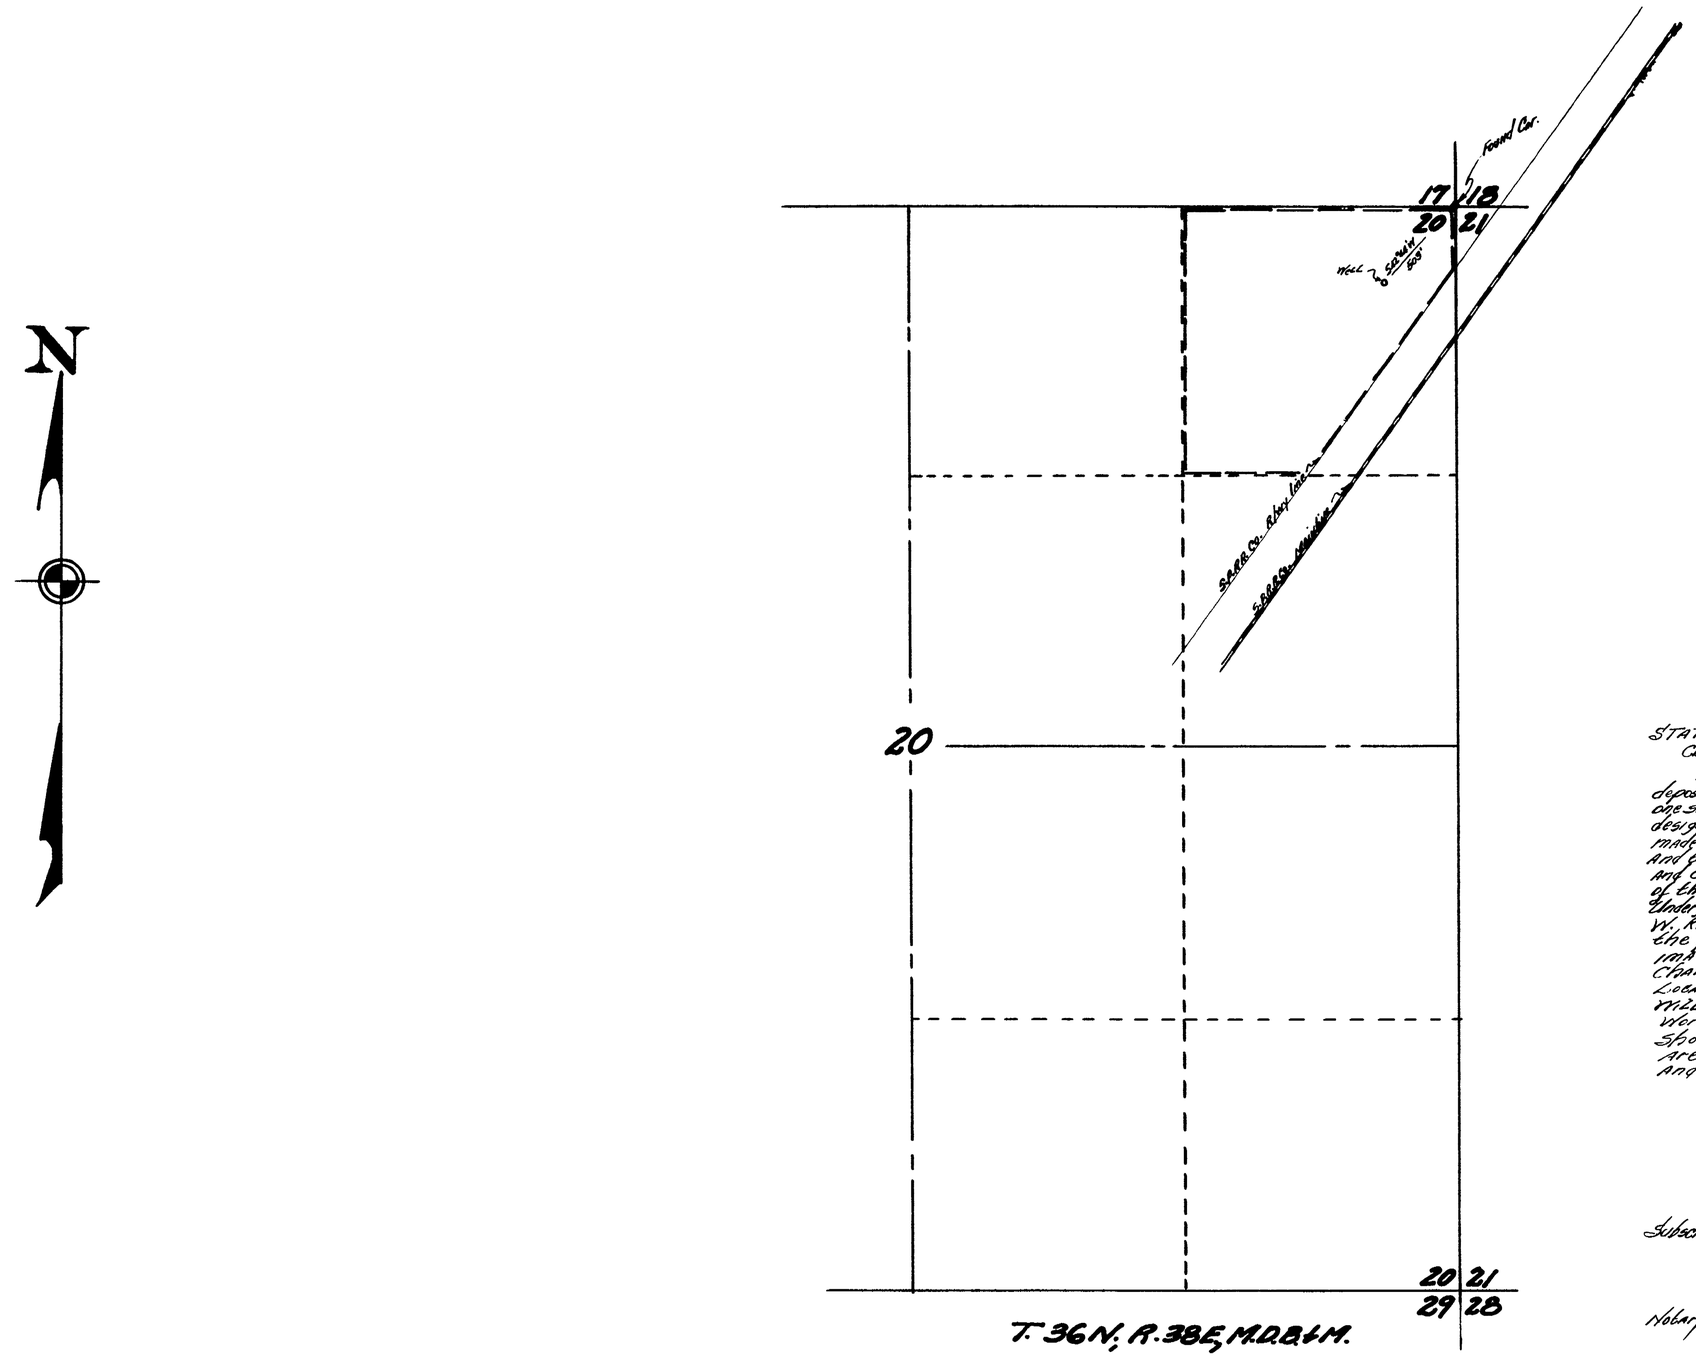

STATE OF NEVADA
COUNTY OF HUMBOLDT } S.S.

I, Richard M. Black, being first duly sworn depose and say that this map consisting of one sheet has been correctly drawn to the designated scale from field notes of a survey made by me between the 11th day of November and the 12th day of November 1956; that it truly and correctly represents the location and extent of the works used to divert water from underground, in Humboldt County, by James W. Kinney, for irrigation purposes. That the proposed point of diversion, the approximate location and size of the diverting channel, all reservoirs, or basins the location and names of all other works which will cross or connect with the proposed works, and the boundary of all lands showing by 40-acre sub-divisions the areas proposed to be irrigated, are fully and correctly designated thereon.

Richard M. Black
STATE WATER RIGHT SURVEYOR

Subscribed and sworn to before me this 13th day of November, 1956.

Donalson Leighton
Notary Public in and for Humboldt County, Nevada.
My Comm. Exp: 4/6/57.

SCALE: 1-IN. = 400 FT.

FILED
NOV 14 1956
STATE ENGINEER'S OFFICE

RECEIVED
1956
STATE ENGINEER'S OFFICE

MAP
TO ACCOMPANY APPLICATION TO APPROPRIATE WATER FOR IRRIGATION BY JAMES W. KINNEY FROM UNDERGROUND.

17093