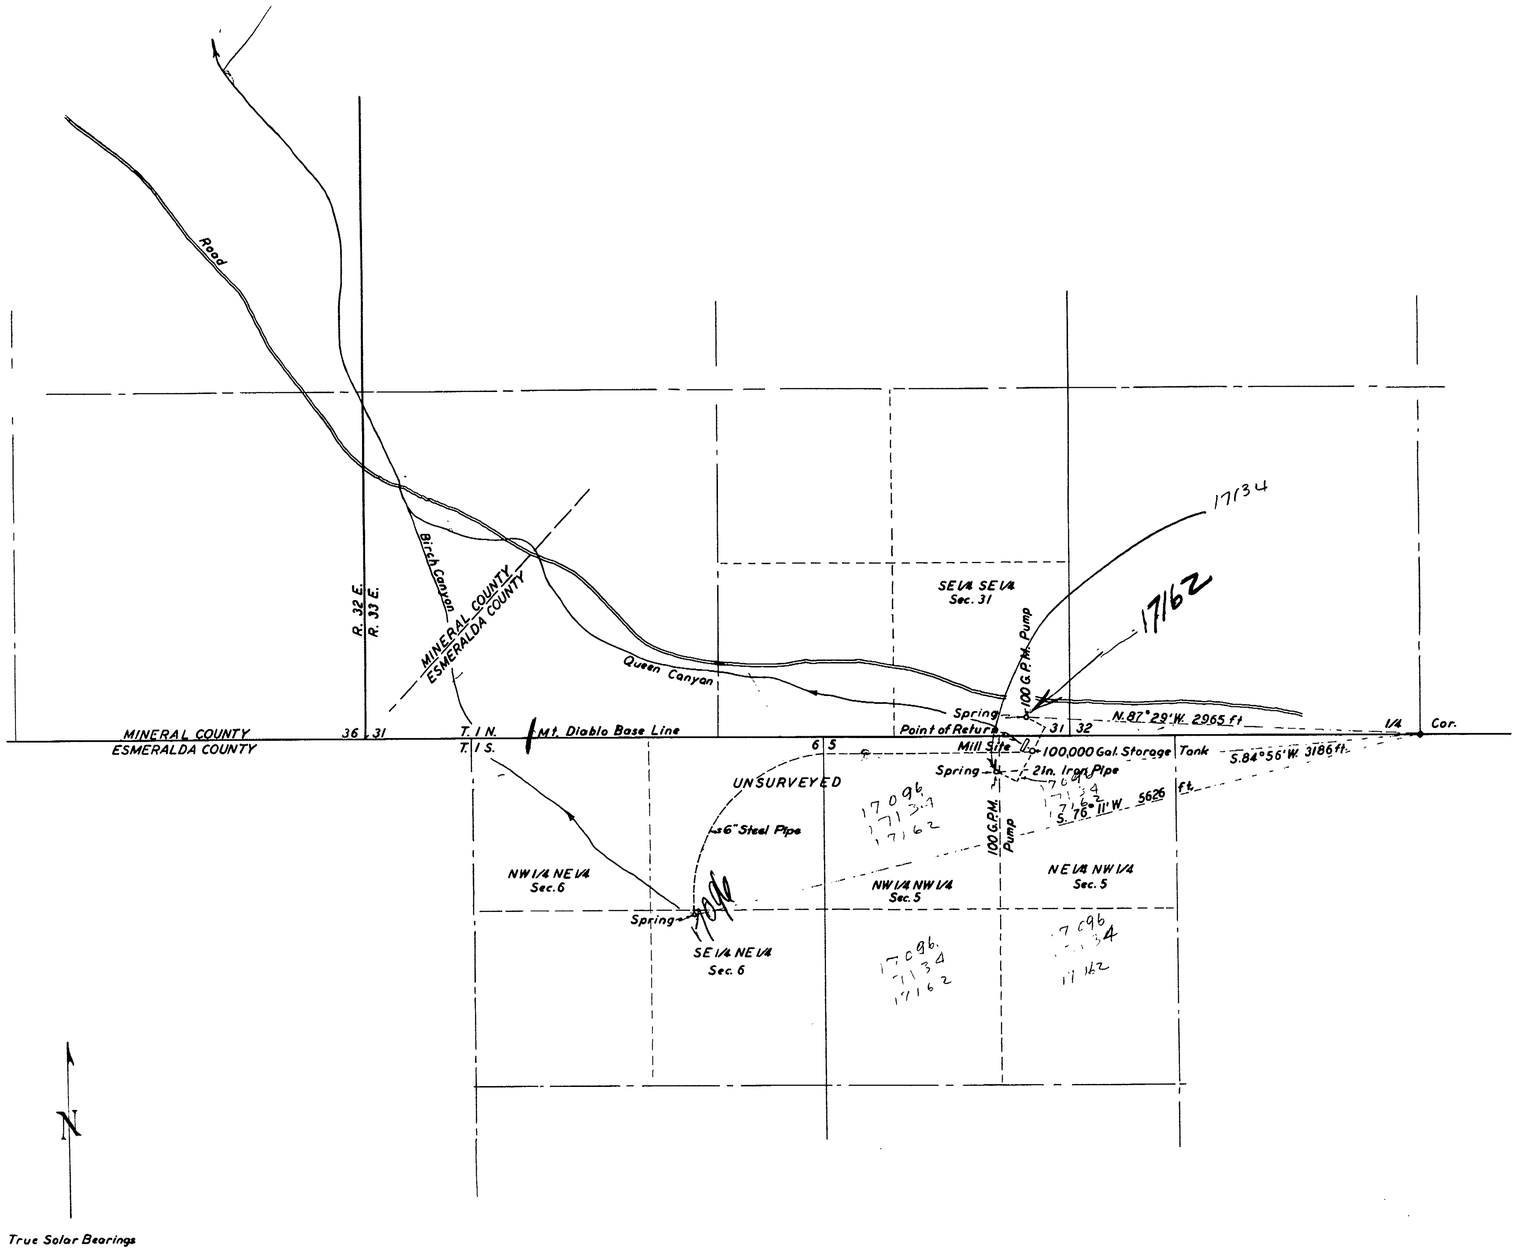

STATE OF NEVADA
County of Ormsby SS.

I, William J. Johnstone, being first duly sworn, depose and say that this map consisting of one sheet has been correctly drawn to the designated scale from field notes of a survey made under my direction on the 16th day of Dec., 1956; that it truly and correctly represents the location and extent of the proposed works used to divert water from springs in Birch and Queen canyons, Esmeralda County, by C. P. Hansen for milling purposes. That the proposed point of diversion and return, the location of the mill, the approximate size and capacity of the diverting channel, and the location and names of all other works or streams which are crossed by or connected with said works, are fully and correctly designated hereon.

William J. Johnstone
State Water Right Surveyor

Subscribed and sworn to before me this 18th day of January 1957.

C. E. Guy
Notary Public in and for Ormsby County, Nevada
My Commission Expires July 6, 1957

FILED
JAN 18 1957
AM 8 07

MAP

TO ACCOMPANY APPLICATIONS TO APPROPRIATE WATER FOR MILLING BY C. P. HANSEN FROM BIRCH AND QUEEN CREEKS

Scale: 1 in. to 600 ft.

17162 Place In → 17096-17134