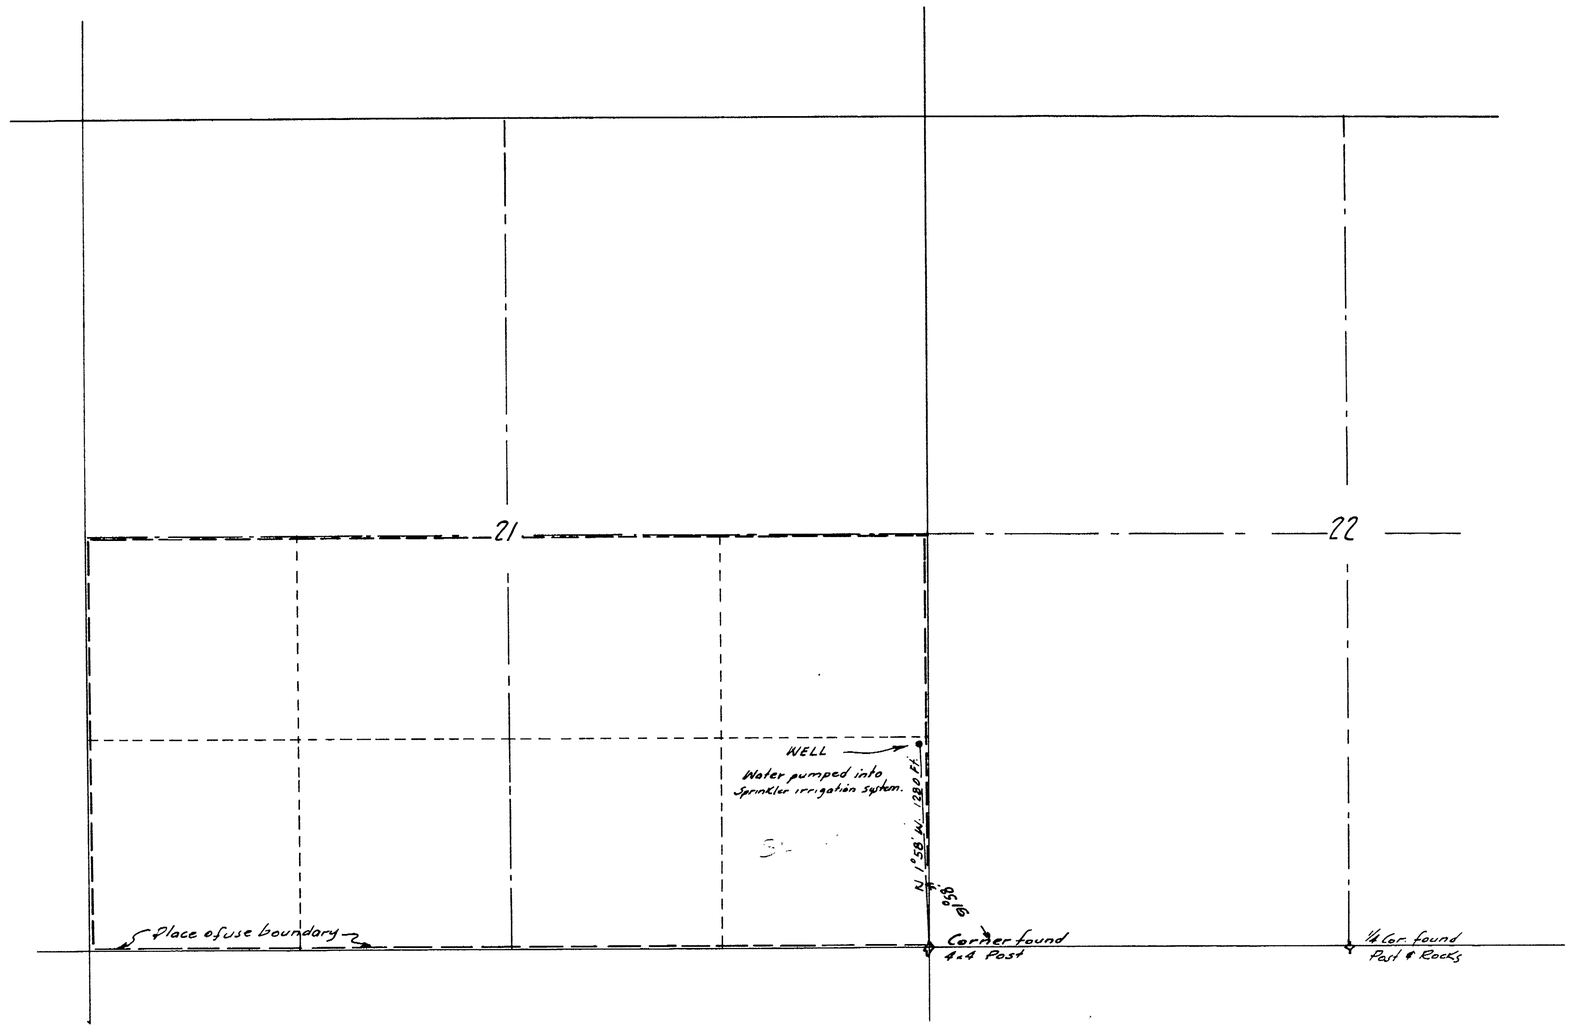

T. 29 N., R. 33 E. M.D.B&M.

SCALE 1" = 500'

STATE OF NEVADA }ss
COUNTY OF WASHOE }

I, Robert S. Leighton, being first duly sworn, depose and say that this map has been correctly drawn to the designated scale from field notes of a survey made under my supervision and direction on April 6, 1951, that it truly and correctly represents the location and extent of works used to divert water from an underground source in Pershing County by Travis T. Rogers for irrigation purposes.

Robert S. Leighton
STATE WATER RIGHT SURVEYOR

Subscribed and sworn before me this 16th day of Nov. 1956

Cecil R. Kearney
NOTARY PUBLIC IN AND FOR WASHOE COUNTY, NEVADA

FILED
NOV 21 1956
STATE ENGINEER'S OFFICE

MAP TO ACCOMPANY APPLICATION TO APPROPRIATE WATER FOR IRRIGATION BY TRAVIS T. ROGERS FROM AN UNDERGROUND SOURCE.

17099

17099