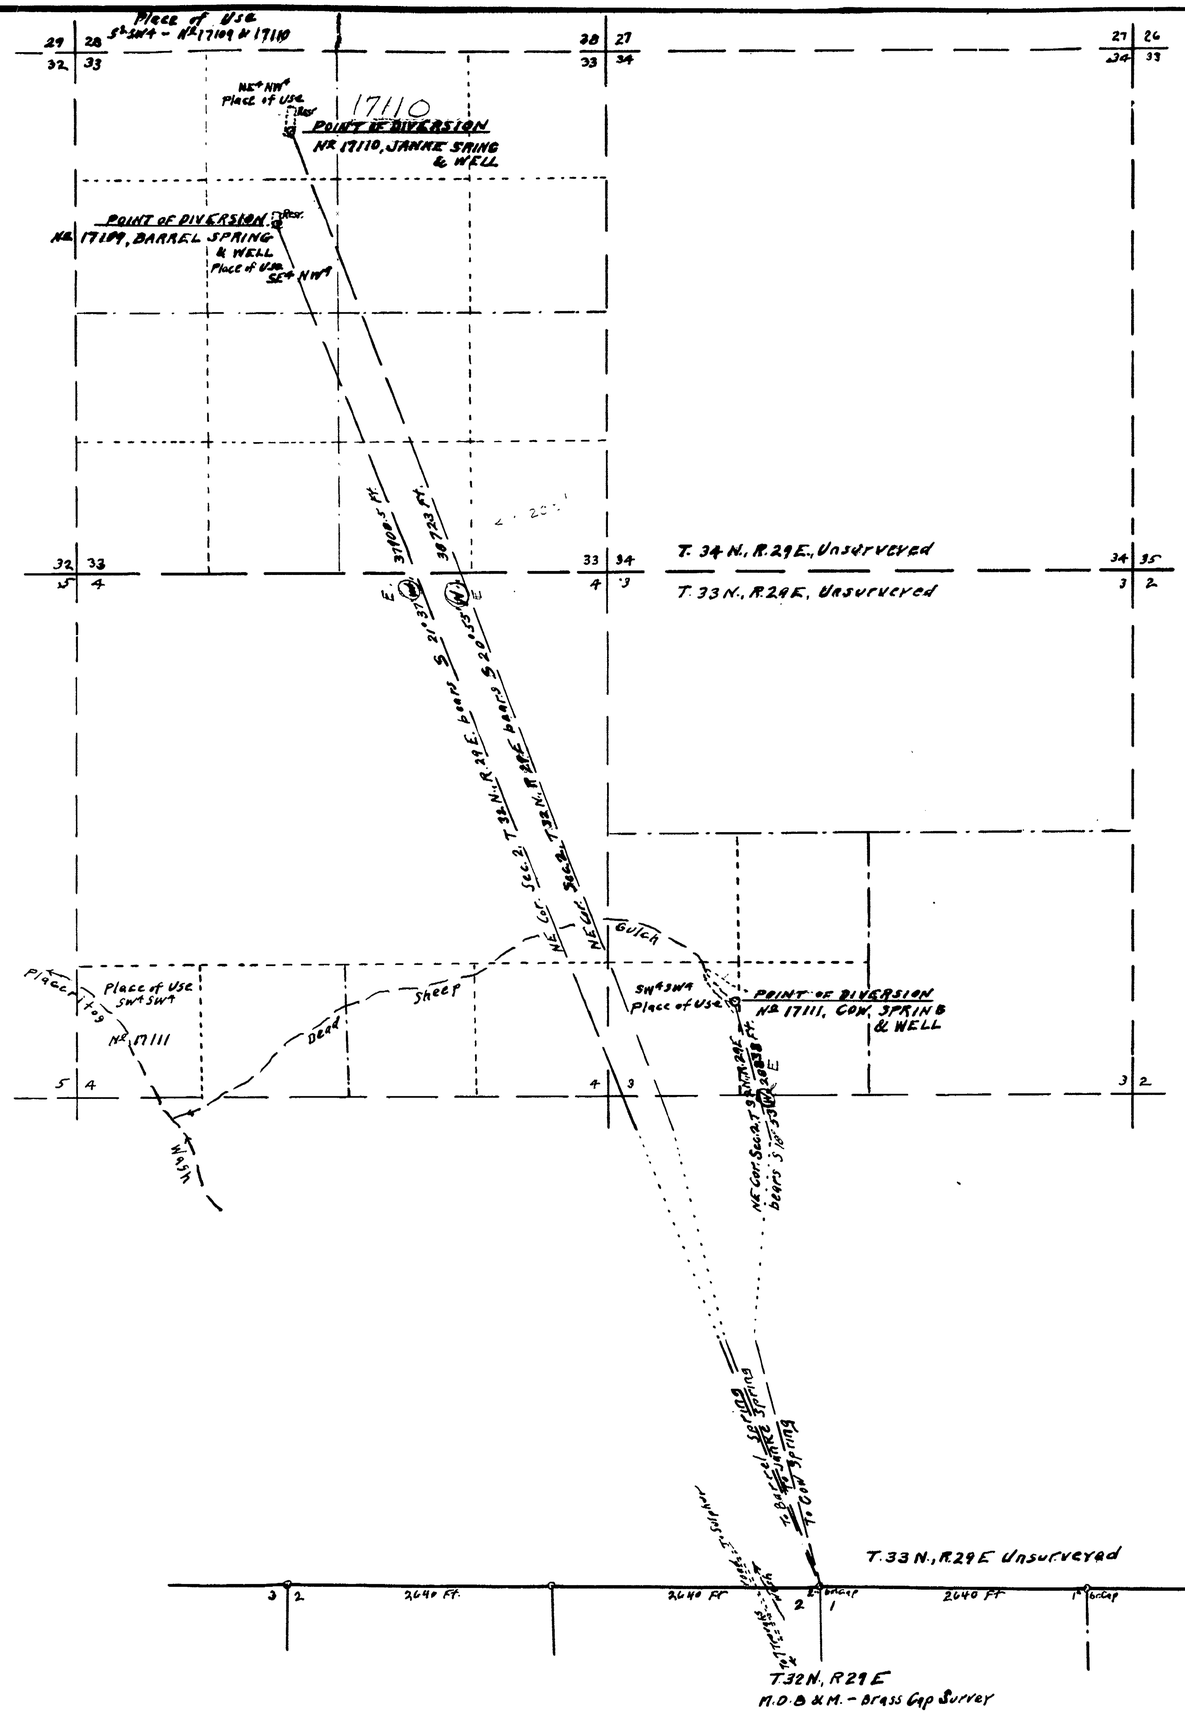

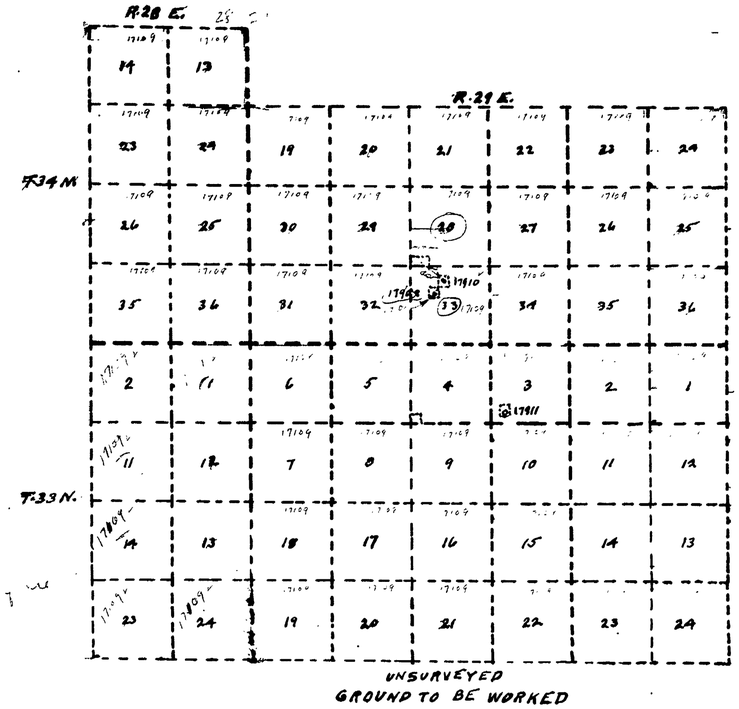

C = Place of use 17110

STATE OF NEVADA
COUNTY OF ORMSBY } SS

I, E. P. Osgood, being first duly sworn, depose and say, that this map, consisting of 1 sheet, has been correctly drawn to the designated scale from field notes of a survey made under my direction, April 5th to 7th, 1958. That it truly and correctly represents the location and extent of the works used to divert water from underground sources in Pershing County, Nevada, by CONSTANT MINERALS SEPARATION PROCESS, INC., for placer mining, milling and domestic use.

That the proposed points of diversion, the approximate location and size of the diverting channels or other conduits; the place and manner of use and the location and names of all other works or streams, which are crossed by or connected with the said works, are fully and correctly designated.

E. P. Osgood
State Water Right Surveyor

Subscribed and sworn to before me this ___ day of April, 1958

C.E. Theix
Notary public in & for Ormsby County, Nevada

SCALE
1 Inch = 800 Feet

0 1000 3000 5000 Ft.

MAP TO ACCOMPANY APPLICATIONS
Nos 17909, 17910 & 17911 OF
CONSTANT MINERALS SEPARATION PROCESS, INC.,
TO APPROPRIATE WATER FOR
FOR PLACER MINING, MILLING & DOMESTIC USE
From Underground Sources
Pershing County, Nevada
April 1958 E. P. Osgood, St. W. Rt. Sur.

CERTIFICATE No. 6002 ISSUED 3/14/62

17109 CERTIFICATE No. 6439 ISSUED 1-12-68

FILED
April 25, 1958
STATE ENGINEER'S OFFICE

17109 17110 17111