STATE OF NEVADA }
County of White Pine } SS.

I, Robert W. Millard, being first duly sworn, depose and say that this map consisting of one sheet, has been correctly drawn to the designated scale from field notes of a survey made under my supervision and direction between the 21st and 23rd days of May, 1956; that it truly and correctly represents the location and extent of the proposed works used to divert water from JUDD SPRING in White Pine County by ALBERT GUBLER for stock-watering purposes. That the proposed point of diversion, the approximate location and size of the diverting channel, the place and manner of use, and the location and names of all other works or streams which are crossed by or connected with the said works, are fully and correctly shown thereon.

R. W. Millard
State Water Right Surveyor.

Subscribed and sworn to before me this day of December, 1956.

R. W. Millard
Notary Public in and for White Pine County, Nevada.
My Commission expires Dec. 22, 1957.

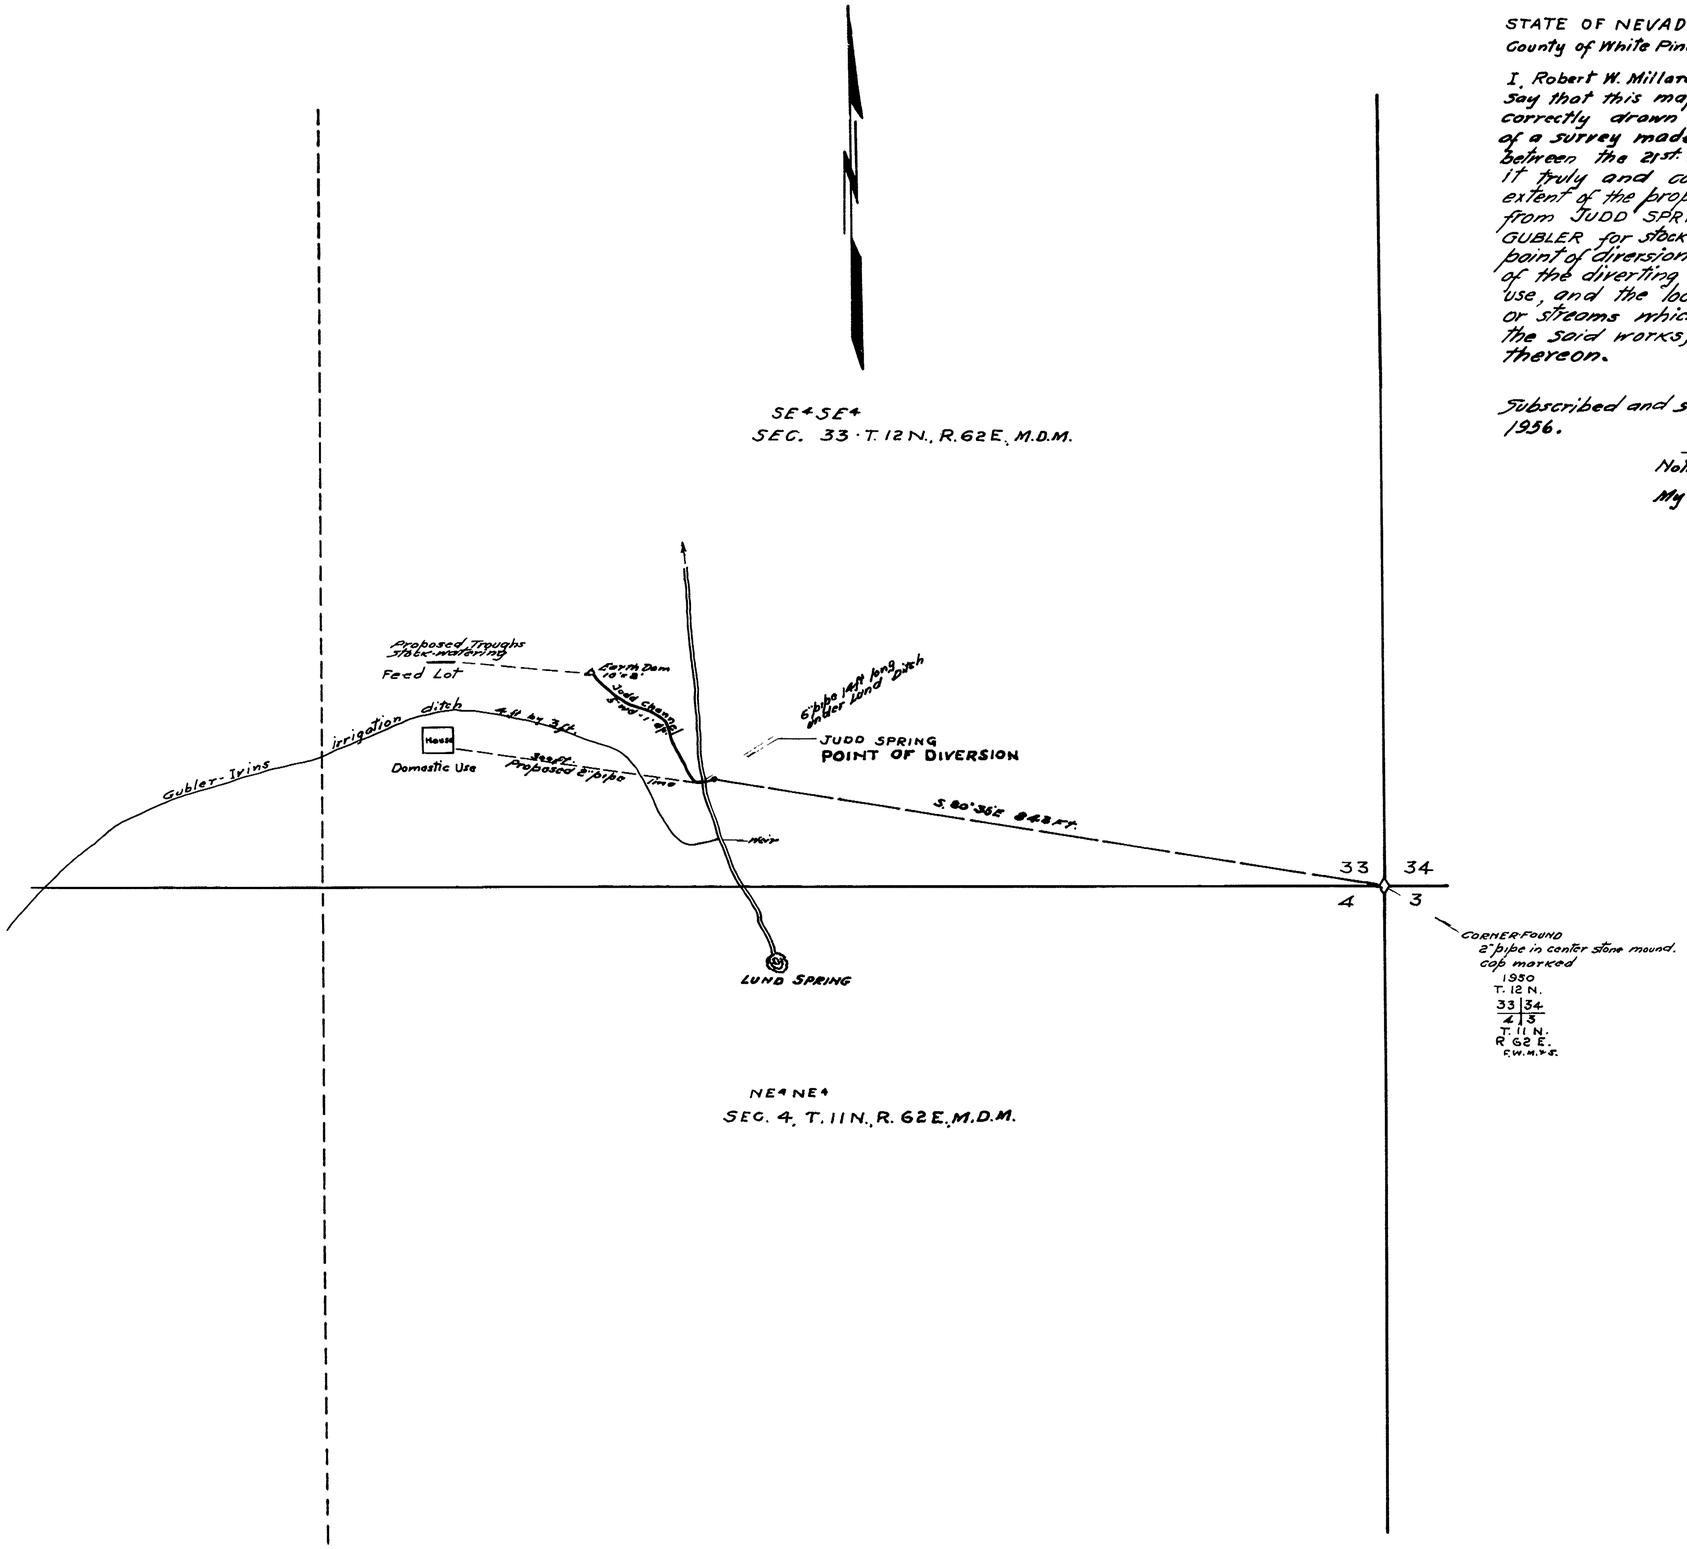

CORNER FOUND
2" pipe in center stone mound.
cap marked
1930
T. 12 N.
33 | 34
4 | 3
T. 11 N.
R. 62 E.
F.W.M.&S.

0' 500'
SCALE 1-IN. = 100 FT.

FILED
DEC 1956
STATE ENGINEER'S OFFICE

MAP TO ACCOMPANY APPLICATION
TO APPROPRIATE WATER
FOR STOCKWATERING & DOMESTIC
BY ALBERT GUBLER
FROM JUDD SPRING
SURVEYED MAY 22, 1956.
F.W. MILLARD & SON.
ELY, NEVADA.

17114