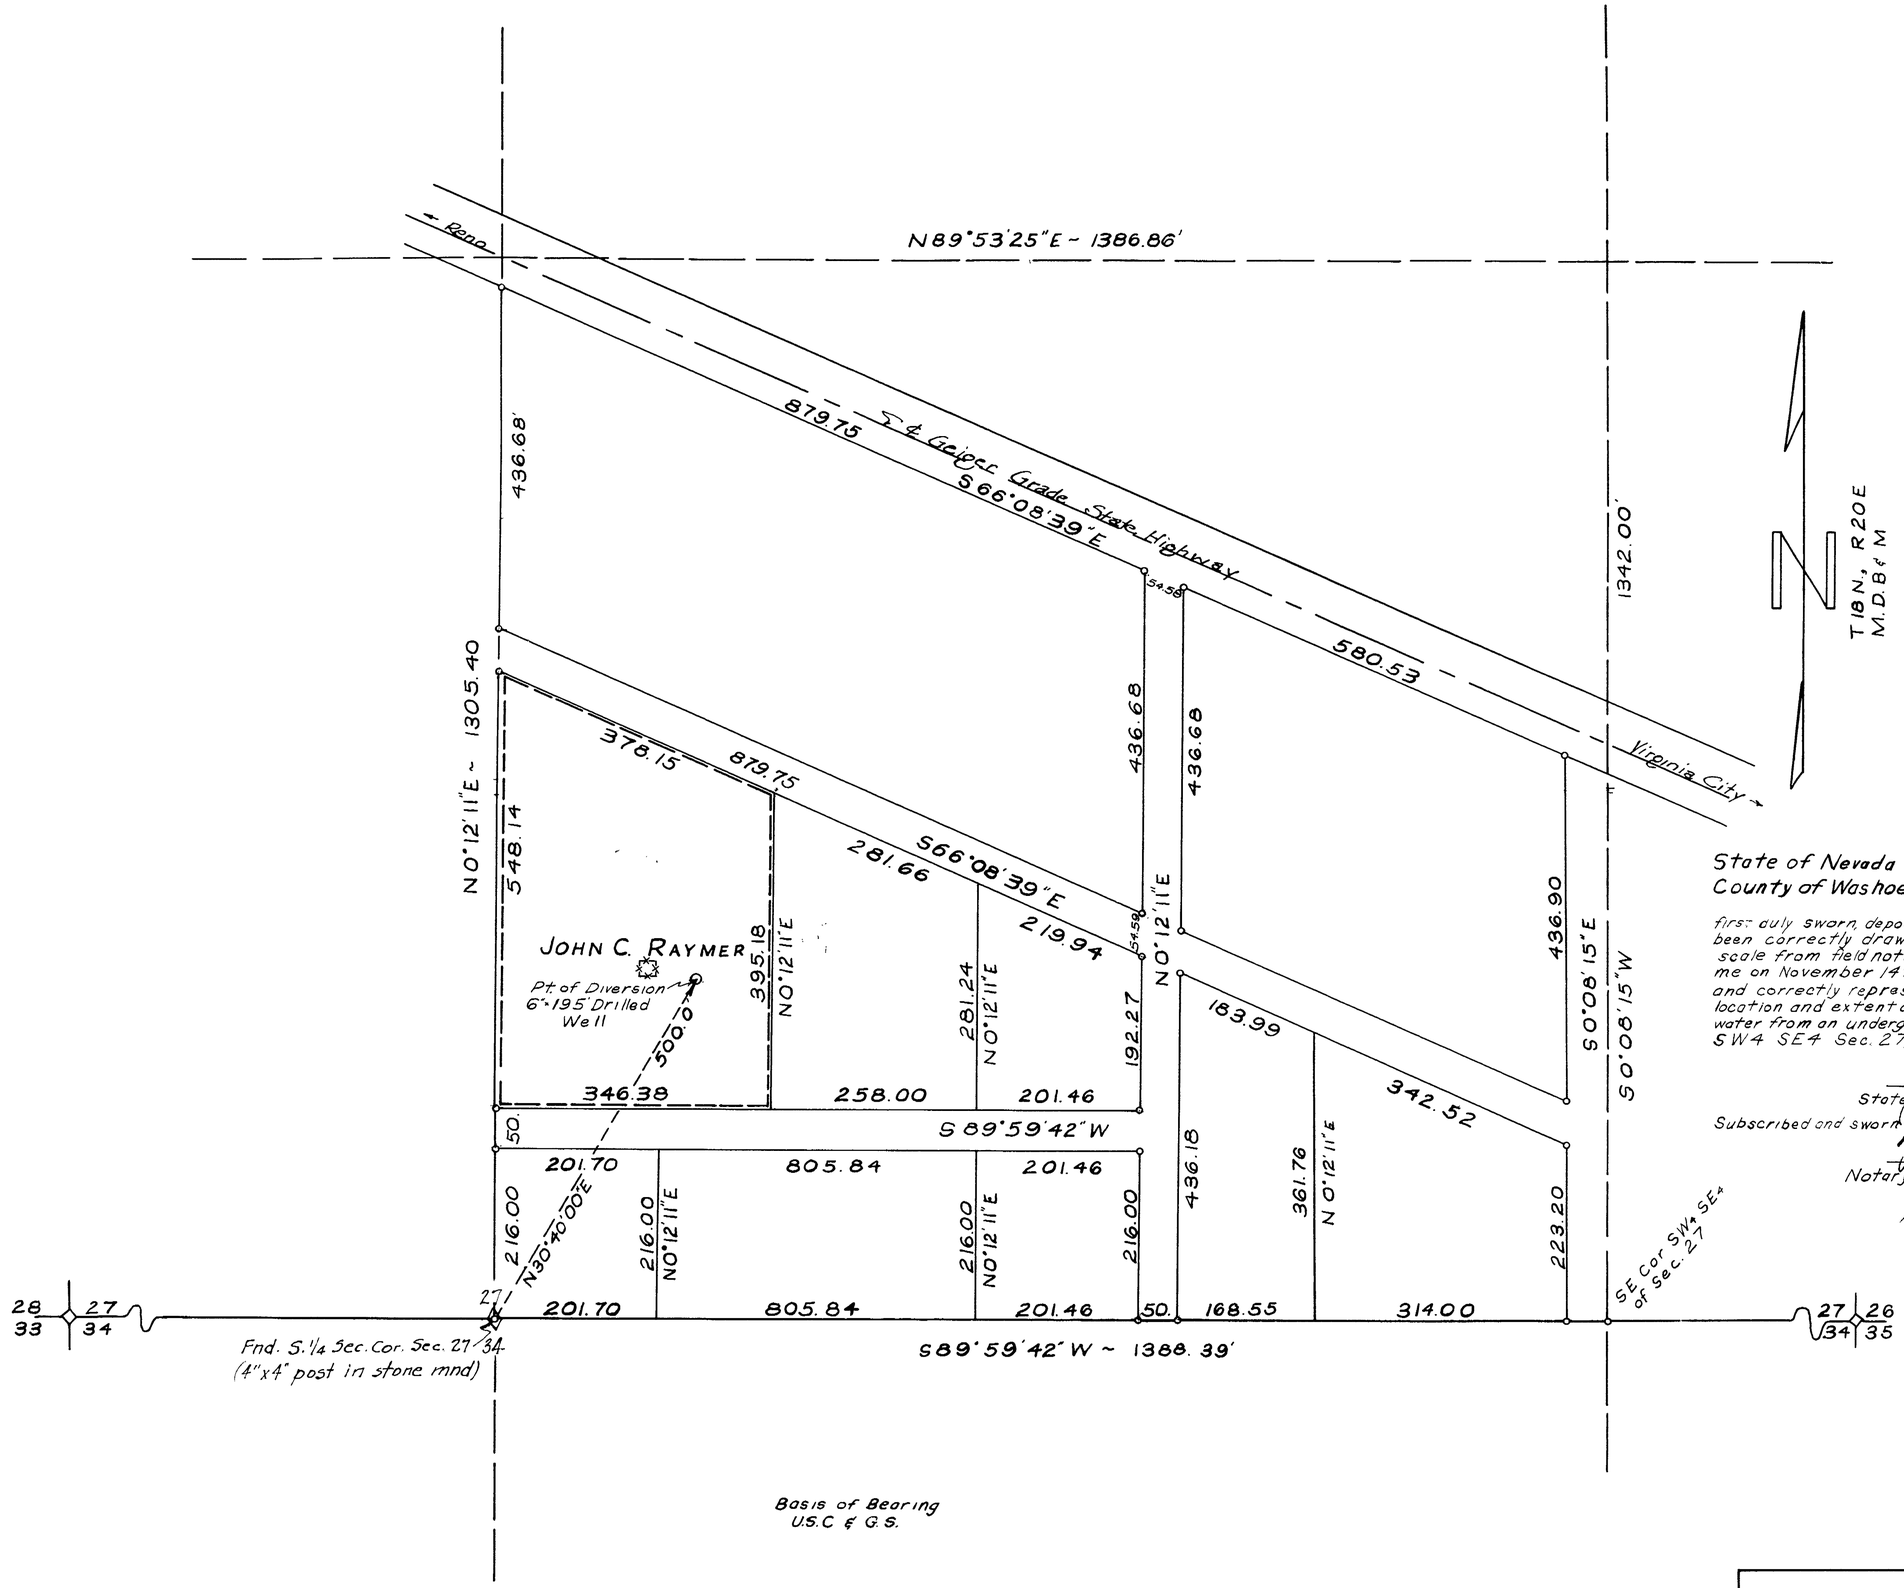

State of Nevada
County of Washoe ss.

I, John E Curran, being first duly sworn, depose and say this map has been correctly drawn to the designated scale from field notes of a survey made by me on November 14th, 1956; that it truly and correctly represents the proposed location and extent of the works used to divert water from an underground source in the SW4 SE4 Sec. 27, T18N., R20E MDB&M

John E Curran
State Water Right Surveyor

Subscribed and sworn to me this 19th day of March, 1957

Myrta McCarthy
Notary Public in and for Washoe County, Nev.

CERTIFICATE No. 5763 ISSUED Aug. 4, 1961

MAR 19 PM 4 54
RECEIVED
MAR 2 1957

MAP
TO ACCOMPANY APPLICATION OF
JOHN C. RAYMER-WASHOE COUNTY NEVADA
FOR IRRIGATION AND QUASI MUNICIPAL
PURPOSES FROM UNDERGROUND SOURCE

1"=100'

RENO NEVADA MARCH 1957

17116