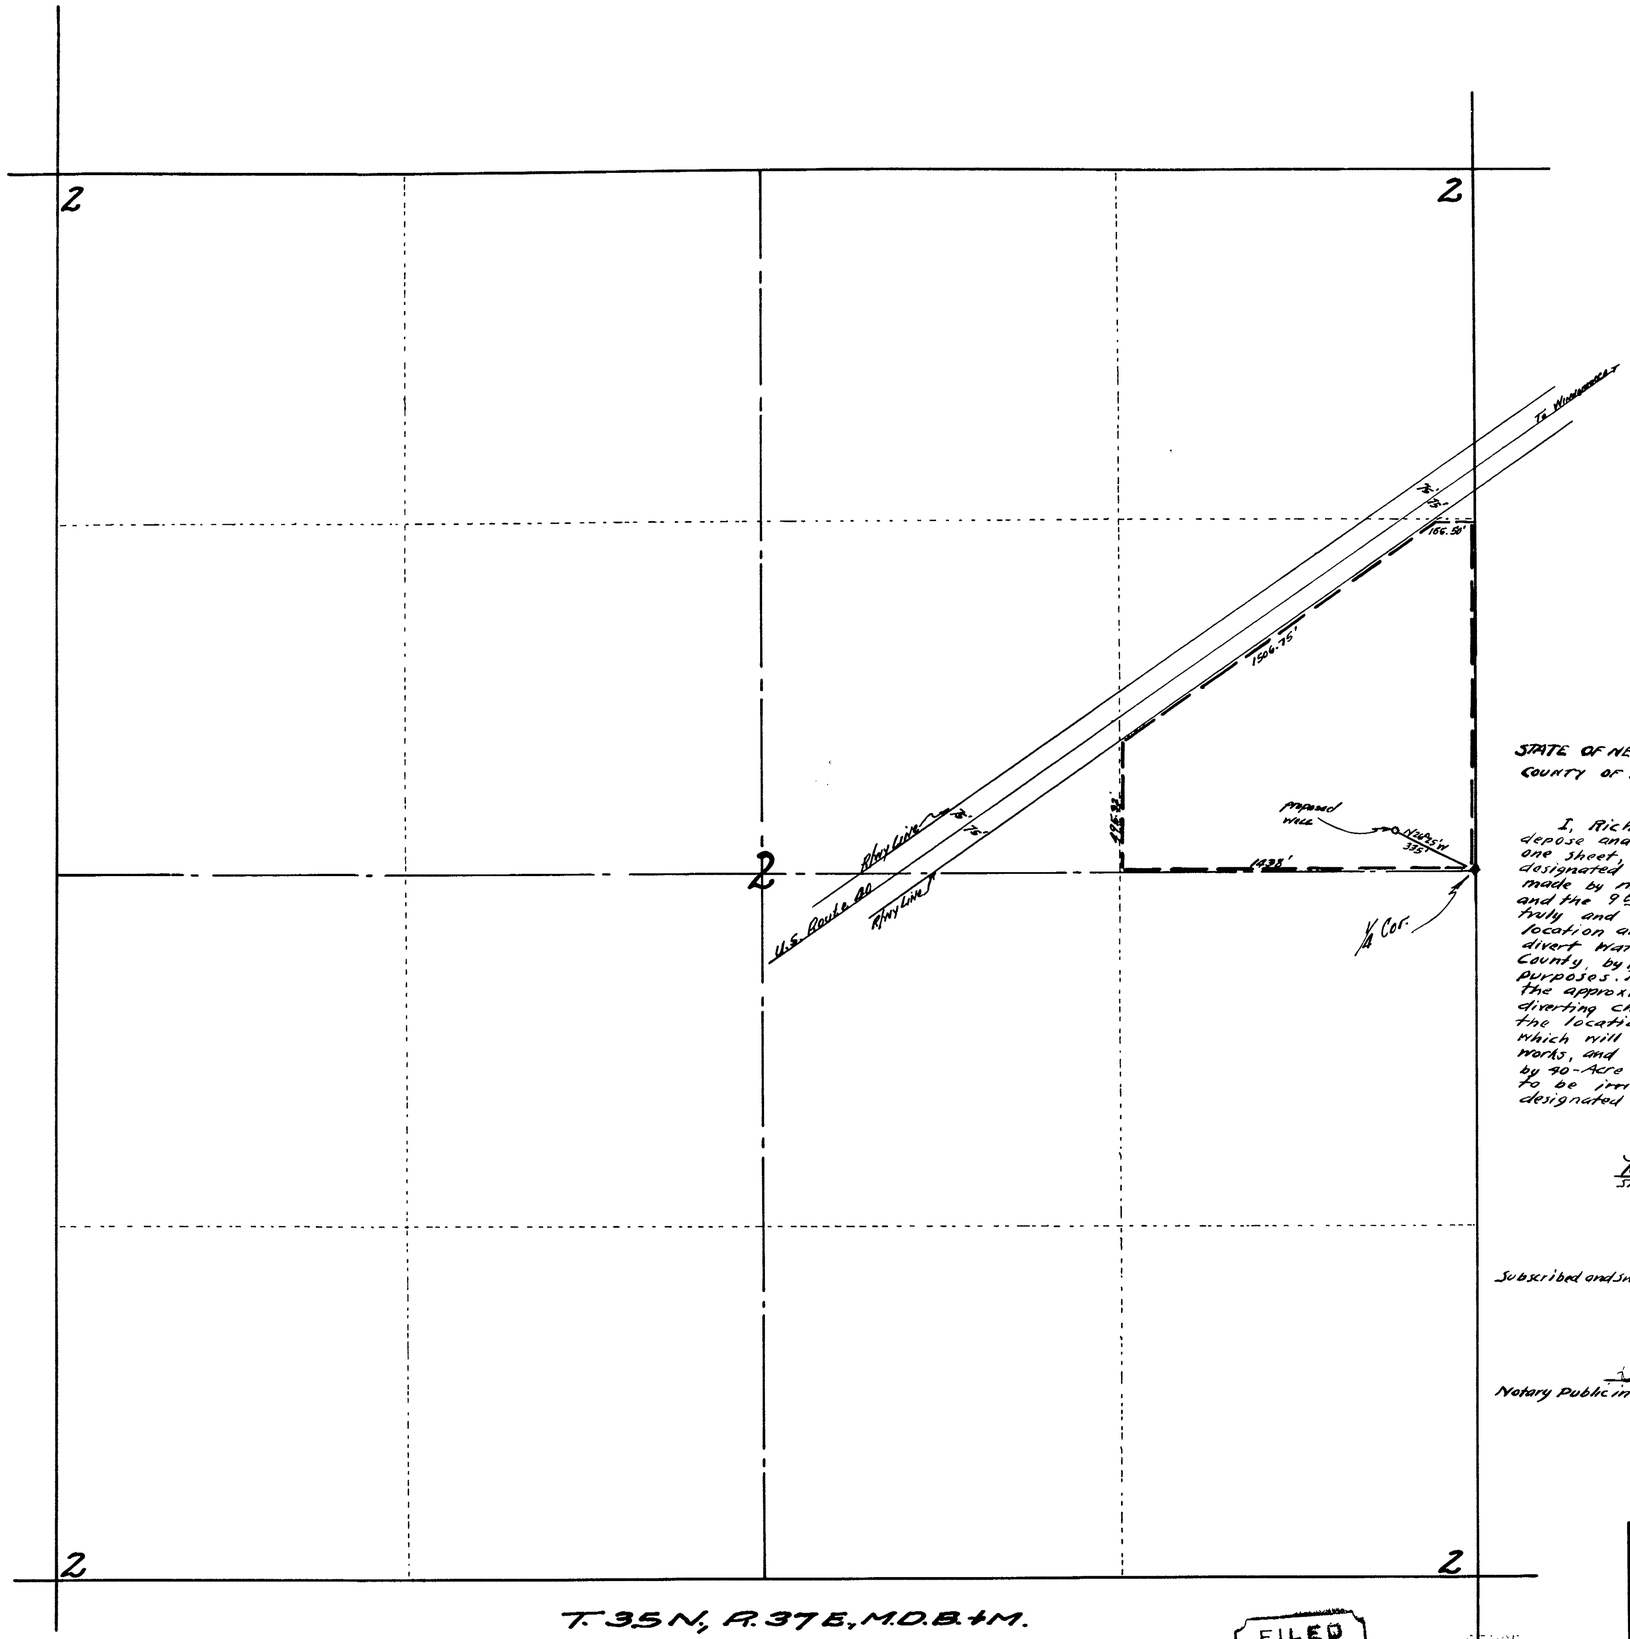

STATE OF NEVADA
COUNTY OF HUMBOLDT } S. S.

I, Richard M. Black, being first duly sworn, depose and say that this map, consisting of one sheet, has been correctly drawn to the designated scale from field notes of a survey made by me between the 1st day of July and the 9th day of July, 1957, that it truly and correctly represents the proposed location and extent of the works used to divert water from underground, in Humboldt County, by HARVEY AMUSEMENT Co. for irrigation purposes. That the proposed point of diversion, the approximate location and size of the diverting channel, all reservoirs or basins, the location and names of all other works which will cross or connect with the proposed works, and the boundary of all lands, showing by 40-Acre subdivisions the areas proposed to be irrigated, are fully and correctly designated thereon.

Richard M. Black
STATE WATER RIGHT SURVEYOR.

Subscribed and sworn to before me this [illegible] day of July, 1957

[illegible]
Notary Public in and for Humboldt County, Nevada.
[illegible]

300 200 100 0 300 600 900
Scale 1" = 300'

FILED
JUL 12 1957
WATER ENGINEER'S OFFICE

OFFICE
ENGINEER
1957 JUL 12 AM 10 52

MAP

TO ACCOMPANY APPLICATION TO APPROPRIATE WATER FROM UNDERGROUND FOR IRRIGATION BY HARVEY AMUSEMENT Co.

17136