SECTION	SUB-DIVISION	TOWN-SHIP	RANGE	CULTIVATED ACREAGE	DESCRIPTION OF CULTURE	DATE OF FIRST CULTURE
9	SW¼ NE¼	T 33N	R 25E	12 ACRES	HAY	1926
9	SE¼ NE¼	"	"	6 "	MEADOW	1926
9	NE¼ NE¼	"	"	20 "	MEADOW	1926
9	SW¼ NE¼	"	"	12 "	MEADOW	1926
10	NW¼ NW¼	"	"	20 "	MEADOW	1925
10	NE¼ NW¼	"	"	8 "	HAY	1925
10	NW¼ NE¼	"	"	9 "	MEADOW	1925
3	SW¼ SE¼	"	"	20 "	MEADOW	1924
3	SE¼ SE¼	"	"	14 "	MEADOW	1924

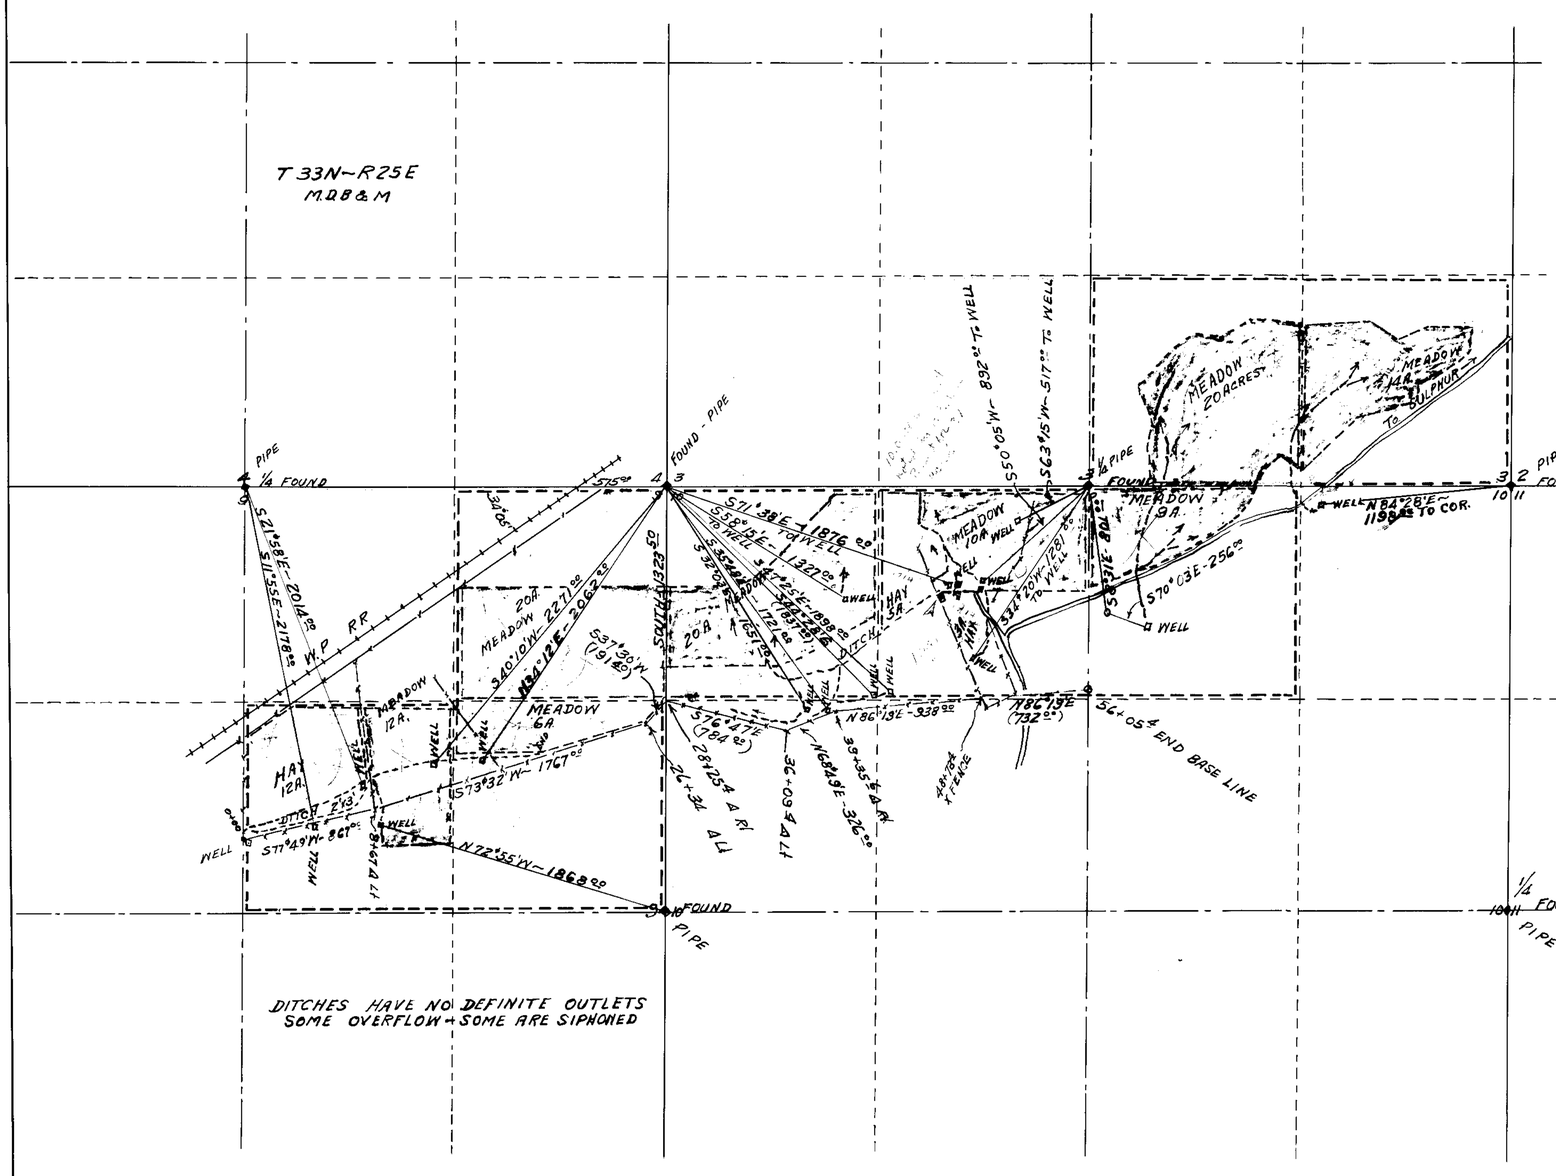

STATE OF NEVADA
COUNTY OF Washoe } ss

I, Wayne McLeod, being first duly sworn, depose and say that this map, consisting of 1 sheet, has been correctly drawn to the designated scale from field notes of a survey under my supervision and direction between the 14th day of August and the 22nd day of September, 1956; that it truly and correctly represents the location and extent of the Works used to divert water from "Drilled Wells" in Pershing County, by John W. Garrett for irrigation purposes. That all other Works or streams which are crossed by, or connected with said Works, and the boundary, area and kind of Culture of lands irrigated, are correctly shown and designated hereon.

Wayne McLeod
State Water Right Surveyor

Subscribed and sworn to before me this 3rd day of OCTOBER, 1956

Don McNelley
Notary Public in and for Washoe County, Nevada

My Commission Expires July 16, 1960

0 500 1000 2000
SCALE ~ 1" = 500'

17141 CERTIFICATE No. 5119 ISSUED May 29, 1961

17142 CERTIFICATE No. 5120 ISSUED May 29, 1961

17143 CERTIFICATE No. 5121 ISSUED May 29, 1961

FILED
JAN 1 1957

MAP

TO ACCOMPANY PROOF OF APPROPRIATION
FOR IRRIGATION
BY
JOHN W. GARRETT
FROM DRILLED WELLS

70348T Place in → 17141-17142-17143