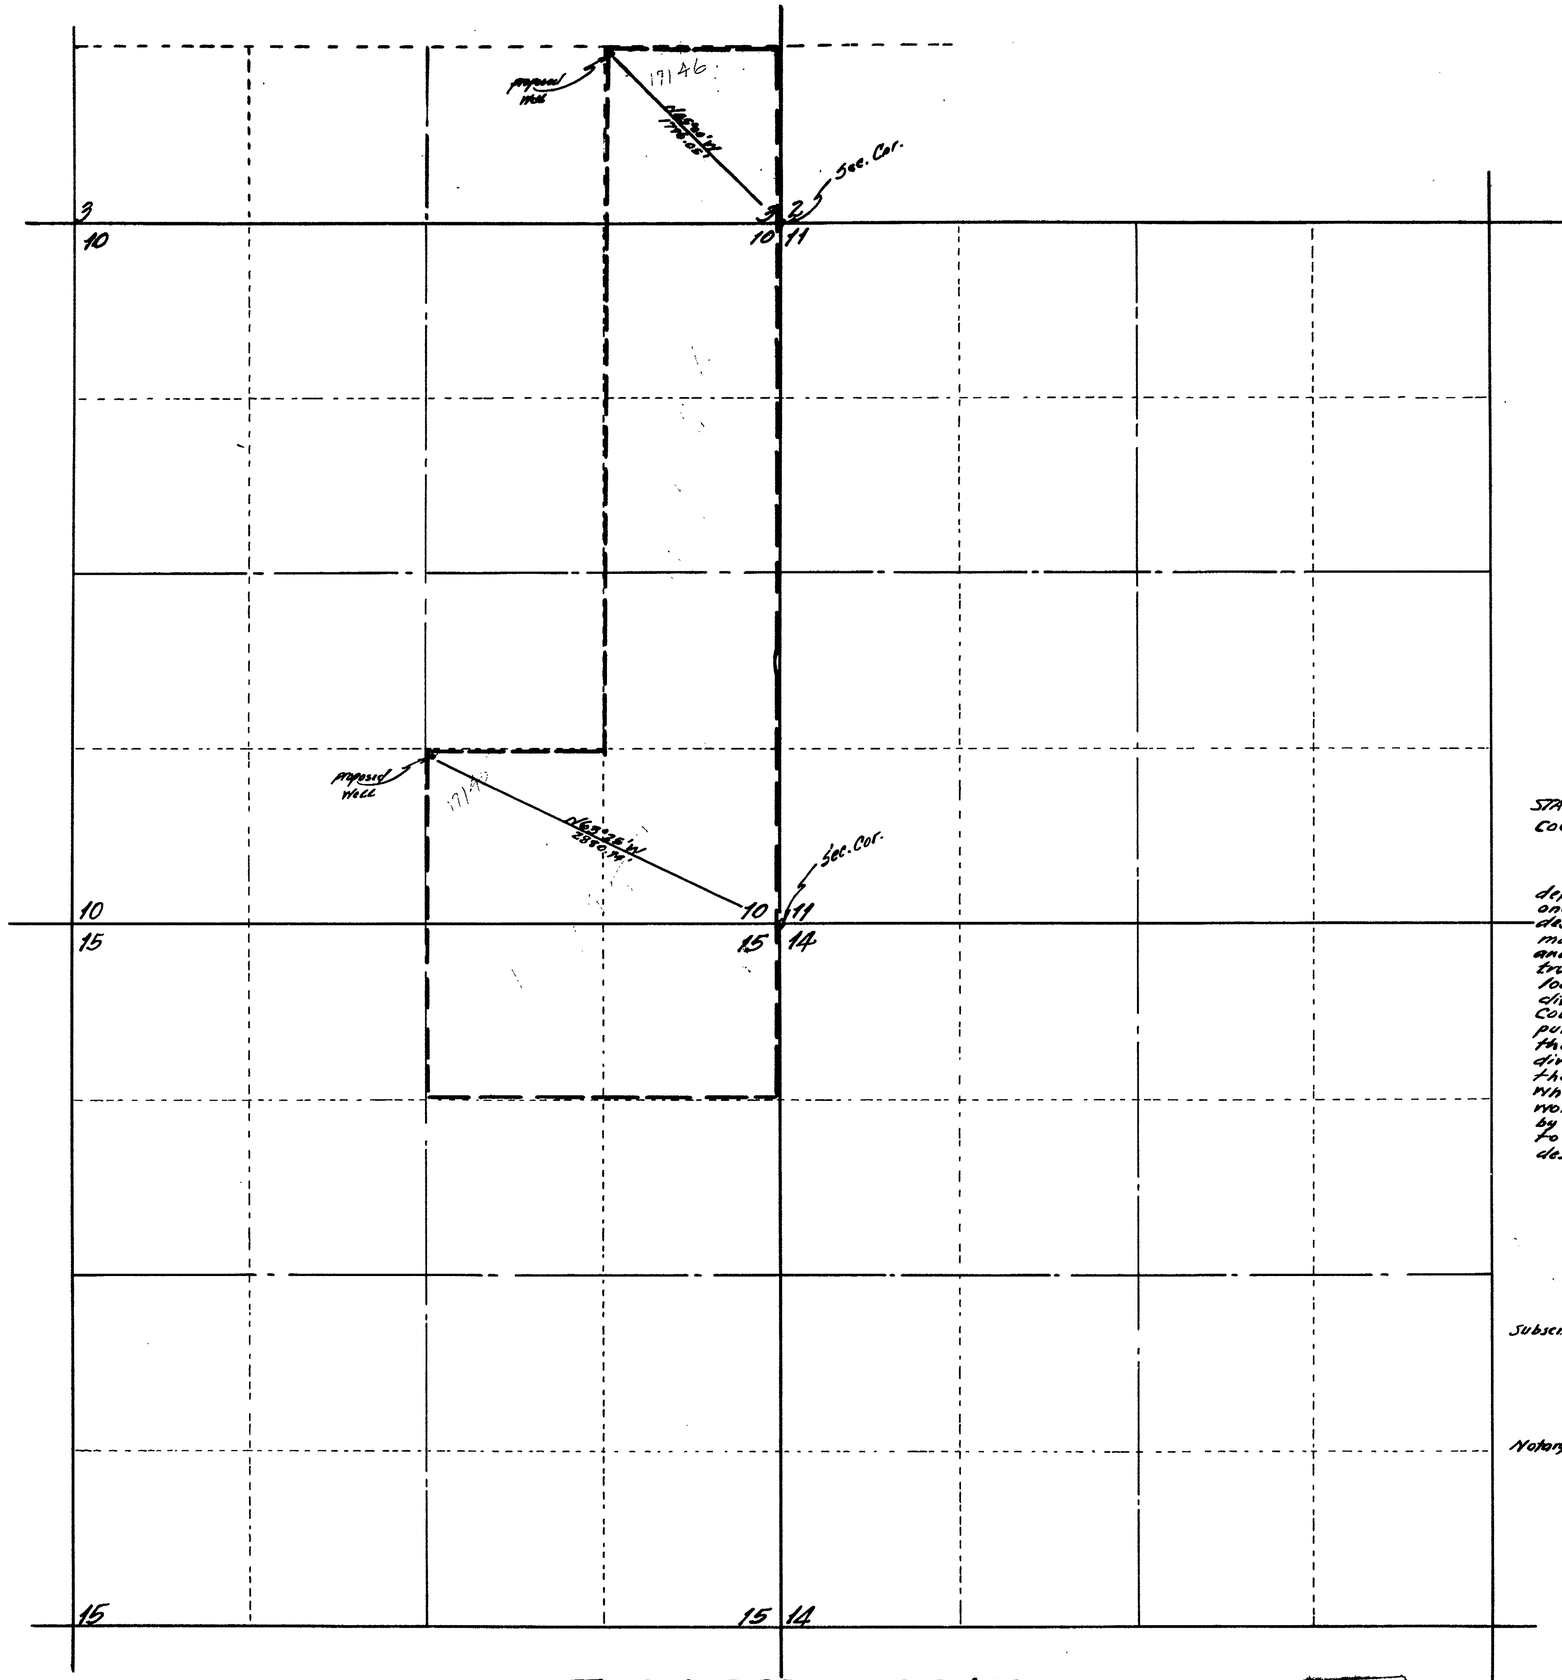

T. 45N., R. 33E., M.D.B.&M.

STATE OF NEVADA
COUNTY OF Humboldt } S. S.

I, Richard M. Black, being first duly sworn, depose and say that this map, consisting of one sheet, has been correctly drawn to the designated scale from field notes of a survey made by me between the 5th day of July, and the 10th day of July, 1957. that it truly and correctly represents the proposed location and extent of the works used to divert water from underground in Humboldt County, by BELLE CURTIS for irrigation purposes. That the proposed point of diversion, the approximate location and size of the diverting channel, all reservoirs or basins, the location and names of all other works which will cross or connect with the proposed works, and the boundary of all lands, showing by 40-Acre subdivisions the areas proposed to be irrigated, are fully and correctly designated thereon.

Richard M. Black
STATE WATER RIGHT SURVEYOR.

Subscribed and sworn to before me this 10th day of July, 1957.

Donald M. Leighton
Notary Public in and for Humboldt County, Nevada.
My Comm. Exp. 7/2/57

SCALE 1" = 600'

FILED
JUL 12 1957
STATE ENGINEER

OFFICE
STATE ENGINEER
JUL 12 AM 10 51

MAP

TO ACCOMPANY APPLICATION TO APPROPRIATE WATER FROM UNDERGROUND FOR IRRIGATION BY BELLE CURTIS

Place In → 17145 - 17146