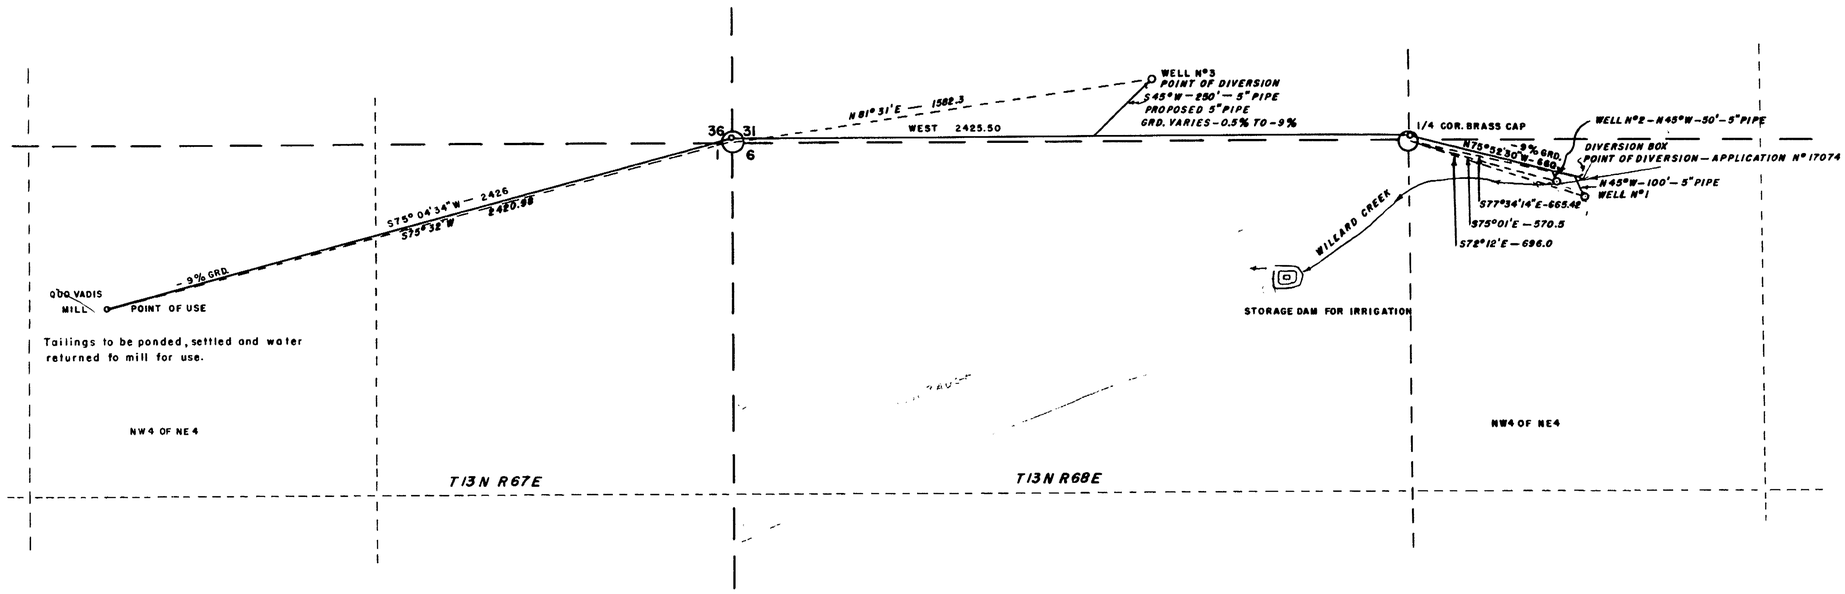

BASIS OF BEARINGS
NORTH LINE SECTION 6

STATE OF NEVADA
County of White Pine ss.

I, J.V. Caselli, being first duly sworn, depose and say that this map consisting of one sheet, has been correctly drawn to the designated scale from field notes of a survey made by me between the 10th day of November and the 11th day of November, 1956; that it truly and correcty represents the location and extent of the proposed works used to divert water from Under Grd. Source, in White Pine Co. by *Arlin Davidson*, for milling purposes. That the proposed point of diversion and return, the location at the mill, the approximate size and capacity at the diverting conduit ana the location and names of all other works or streams which are crossed by or connected with said works are fully and correctly designated hereon.

J. V. Caselli
STATE WATER RIGHT SURVEYOR

Subscibed and sworn to before me this 18th day of January, 1957.

Nancy Miller
NOTARY PUBLIC IN AND FOR WHITE PINE COUNTY, NEVADA

0 300 600 900 1200 1500

FILED
FEB 1 1957
STATE ENGINEER'S OFFICE

FILED 1 AM 11 50

MAP TO ACCOMPANY
APPLICATION TO APPROPRIATE WATER
FOR
MILLING
FROM
UNDER GROUND SOURCE
BY
Arlin Davidson
Ely, Nevada

SCALE = 1" = 500FT.

SURVEYED BY —
J.V. CASELLI
ELY, NEVADA

17168