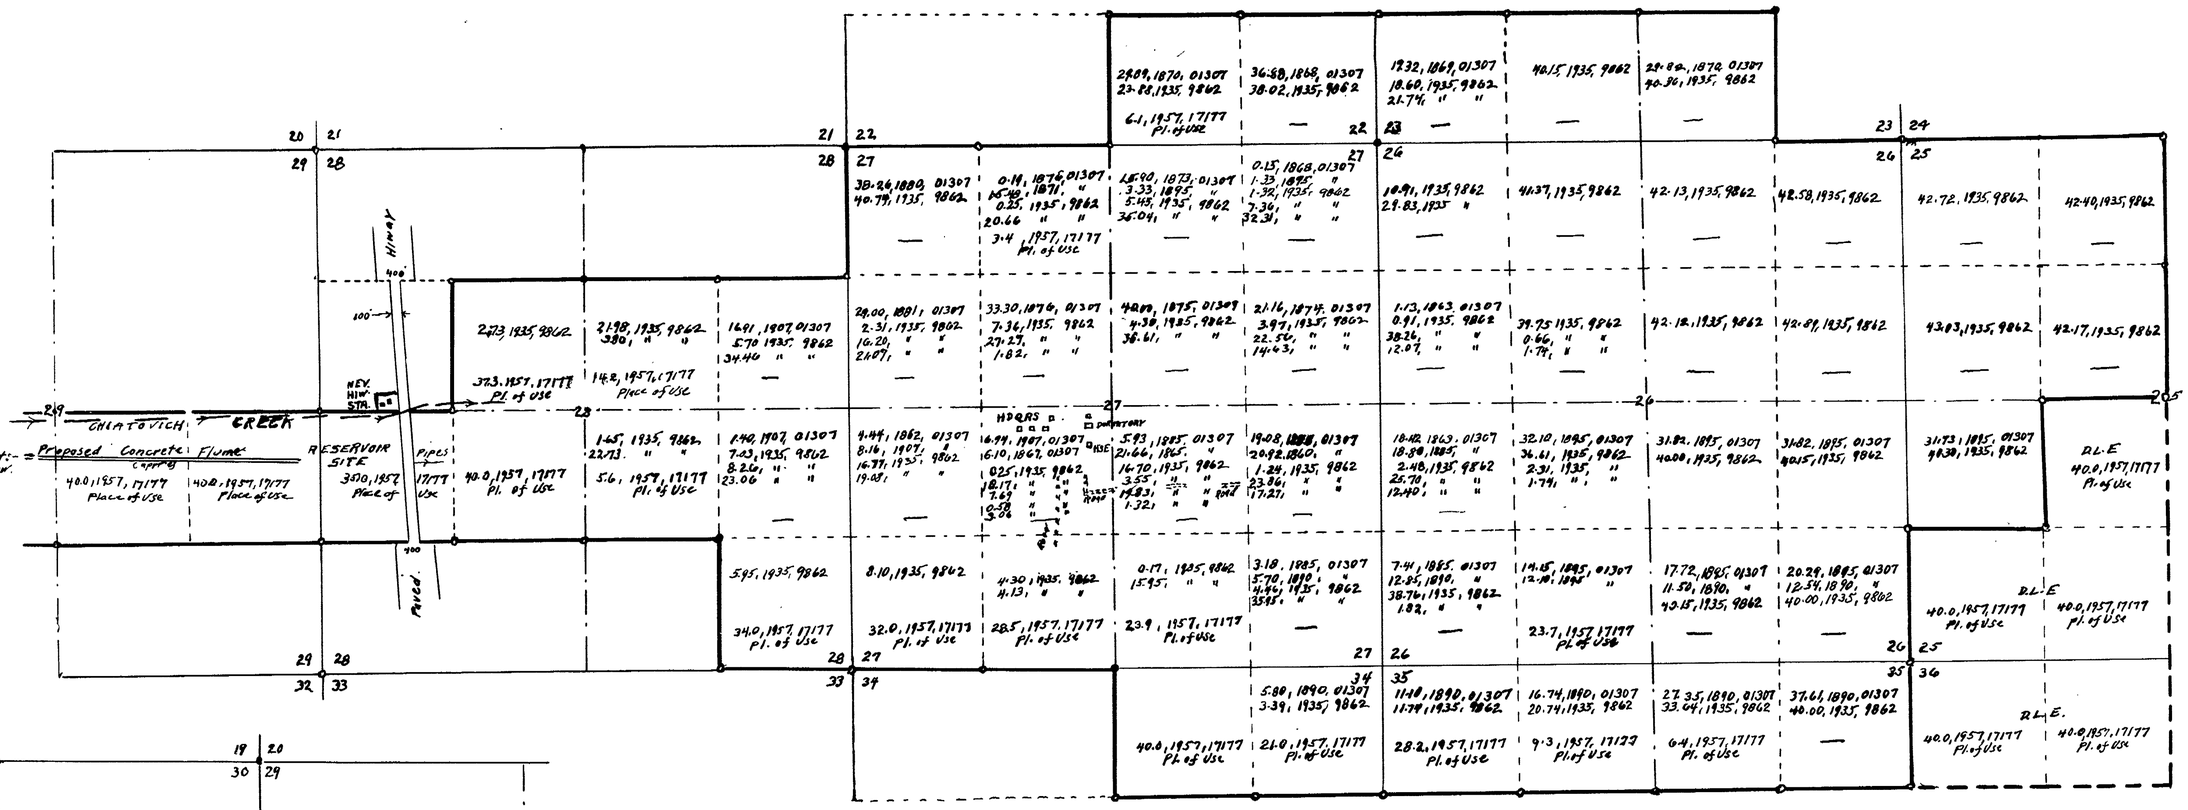

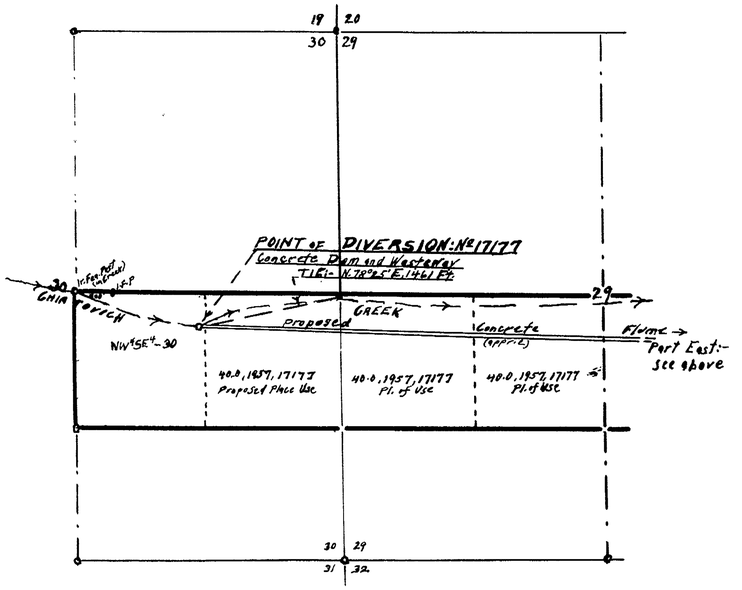

T.1S., R.35 E.,
M.D.B.&M.

STATE OF NEVADA }
COUNTY OF ORMSBY } S.S.

I, E.P. Osgood, being first duly sworn, depose and say, that this map, consisting of 1 sheet, has been correctly drawn to the designated scale from field notes of a survey made by me on the 5th to 8th day of June, 1957; that it truly and correctly represents the location and extent of the works used to divert water from Chiatovich Creek, located in Esmeralda County, Nevada, by Emma J. CLARK, for irrigation and domestic use.

That the proposed point of diversion, the approximate location and size of the diverting channel, or other conduit, the place and manner of use, and the location and names of all other works or streams, which are crossed by or connected with the said works, are fully and correctly designated.

E.P. Osgood
State Water Right Surveyor

Subscribed and sworn to before me this 24th day of June, 1957

E.S. Theis
My Commission Expires July 6, 1957
Notary Public in & for Ormsby County, Nevada

FILED
JUN 24 1957
STATE ENGINEER'S OFFICE

RECEIVED
1957 JUN 24 AM 11 29

SCALE
1 Inch = 800 Feet
1000 0 1000 2000 3000 Ft

T. 1S., R. 35 E

SER. No 17177 — February 14, 1957

MAP
TO ACCOMPANY APPLICATION
TO APPROPRIATE WATER
IRRIGATION & DOMESTIC USE
BY
EMMA J. CLARK
Esmeralda County, Nevada
June 1957 E.P. Osgood, St. W.R. Sur.

17177