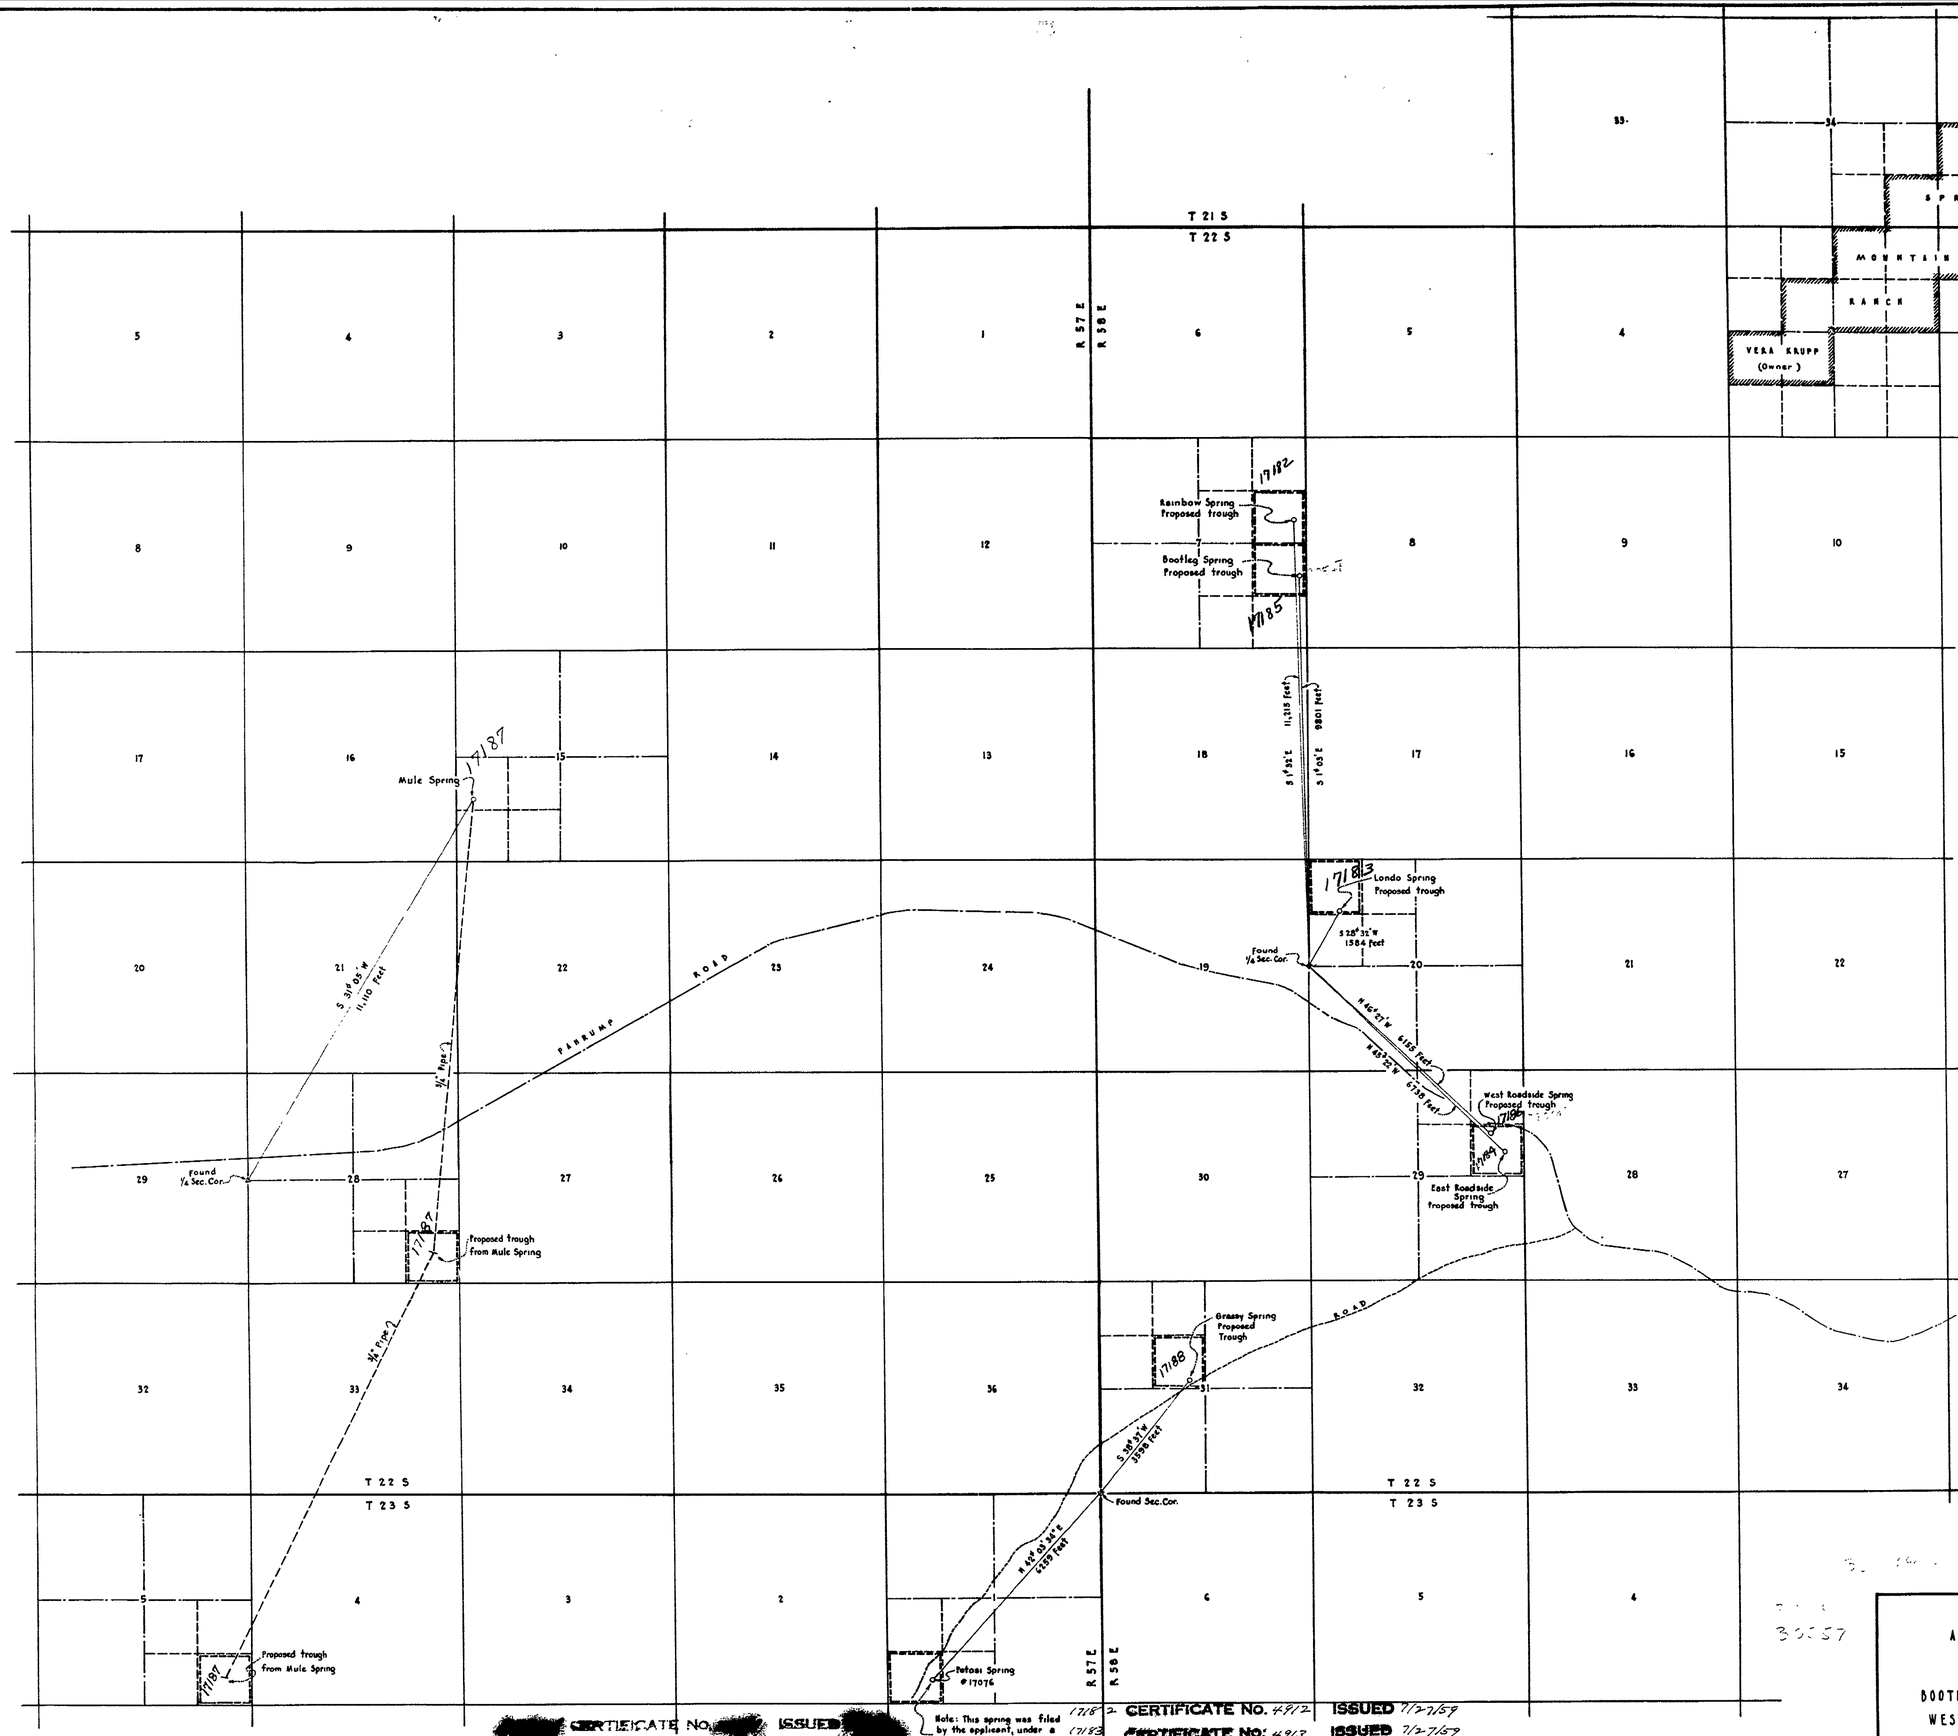

Note: This spring was filed by the applicant, under a separate application, it is shown hereon, merely for location purposes.

[redacted]

17182 CERTIFICATE No. 4912 ISSUED 7/27/59
17183 CERTIFICATE No. 4913 ISSUED 7/27/59
17184 CERTIFICATE No. 4914 ISSUED 7/27/59
17185 CERTIFICATE No. 4915 ISSUED 7/27/59
17186 CERTIFICATE No. 4916 ISSUED 7/27/59
17187 CERTIFICATE No. [illegible] ISSUED 7/27/59

Jack Asher
Civil Engineer
721 Fremont St. Las Vegas

STATE OF NEVADA } ss
County of Clark }

I, Jack Asher, being first duly sworn, depose and say that this map has been correctly drawn to the designated scale from field notes of a survey made under my supervision and direction, and completed on the 17th. day of January 1957; that it truly and correctly represents the location and extent of the works used to divert water from Blue Diamond Spring Mountain Range, in Clark County by "SPRING MOUNTAIN RANCH" Vera Krupp (owner) for Stock-watering purposes; that the points of diversion, the location and size of the diverting channel, the place and manner of use, and the location and names of all other works or streams which are crossed or connected with the said works, are fully and correctly designated thereon.

Jack Asher
State Water Right Surveyor

Subscribed and sworn to before me this 18th day of February 1957.

Notary Public in and for
Clark County, Nevada

My Commission Expires
6-27-59

0 1000 2000 4000 6000 8000
SCALE IN FEET

MAP TO ACCOMPANY
APPLICATIONS TO APPROPRIATE WATER
FOR
STOCK WATERING USE
BOOTLEG SPRING, RAINBOW SPRING, LONDO SPRING,
WEST ROADSIDE SPRING, EAST ROADSIDE SPRING,
MULE SPRING, AND GRASSY SPRING
BY
SPRING MOUNTAIN RANCH - VERA KRUPP (OWNER)
FROM
BLUE DIAMOND SPRING MOUNTAIN RANGE - CLARK COUNTY - NEVADA

FILED
FEB 21 1957

30557 30550 30549 30548 30547 30544

Place in → 17182 to 17188 Inclusive