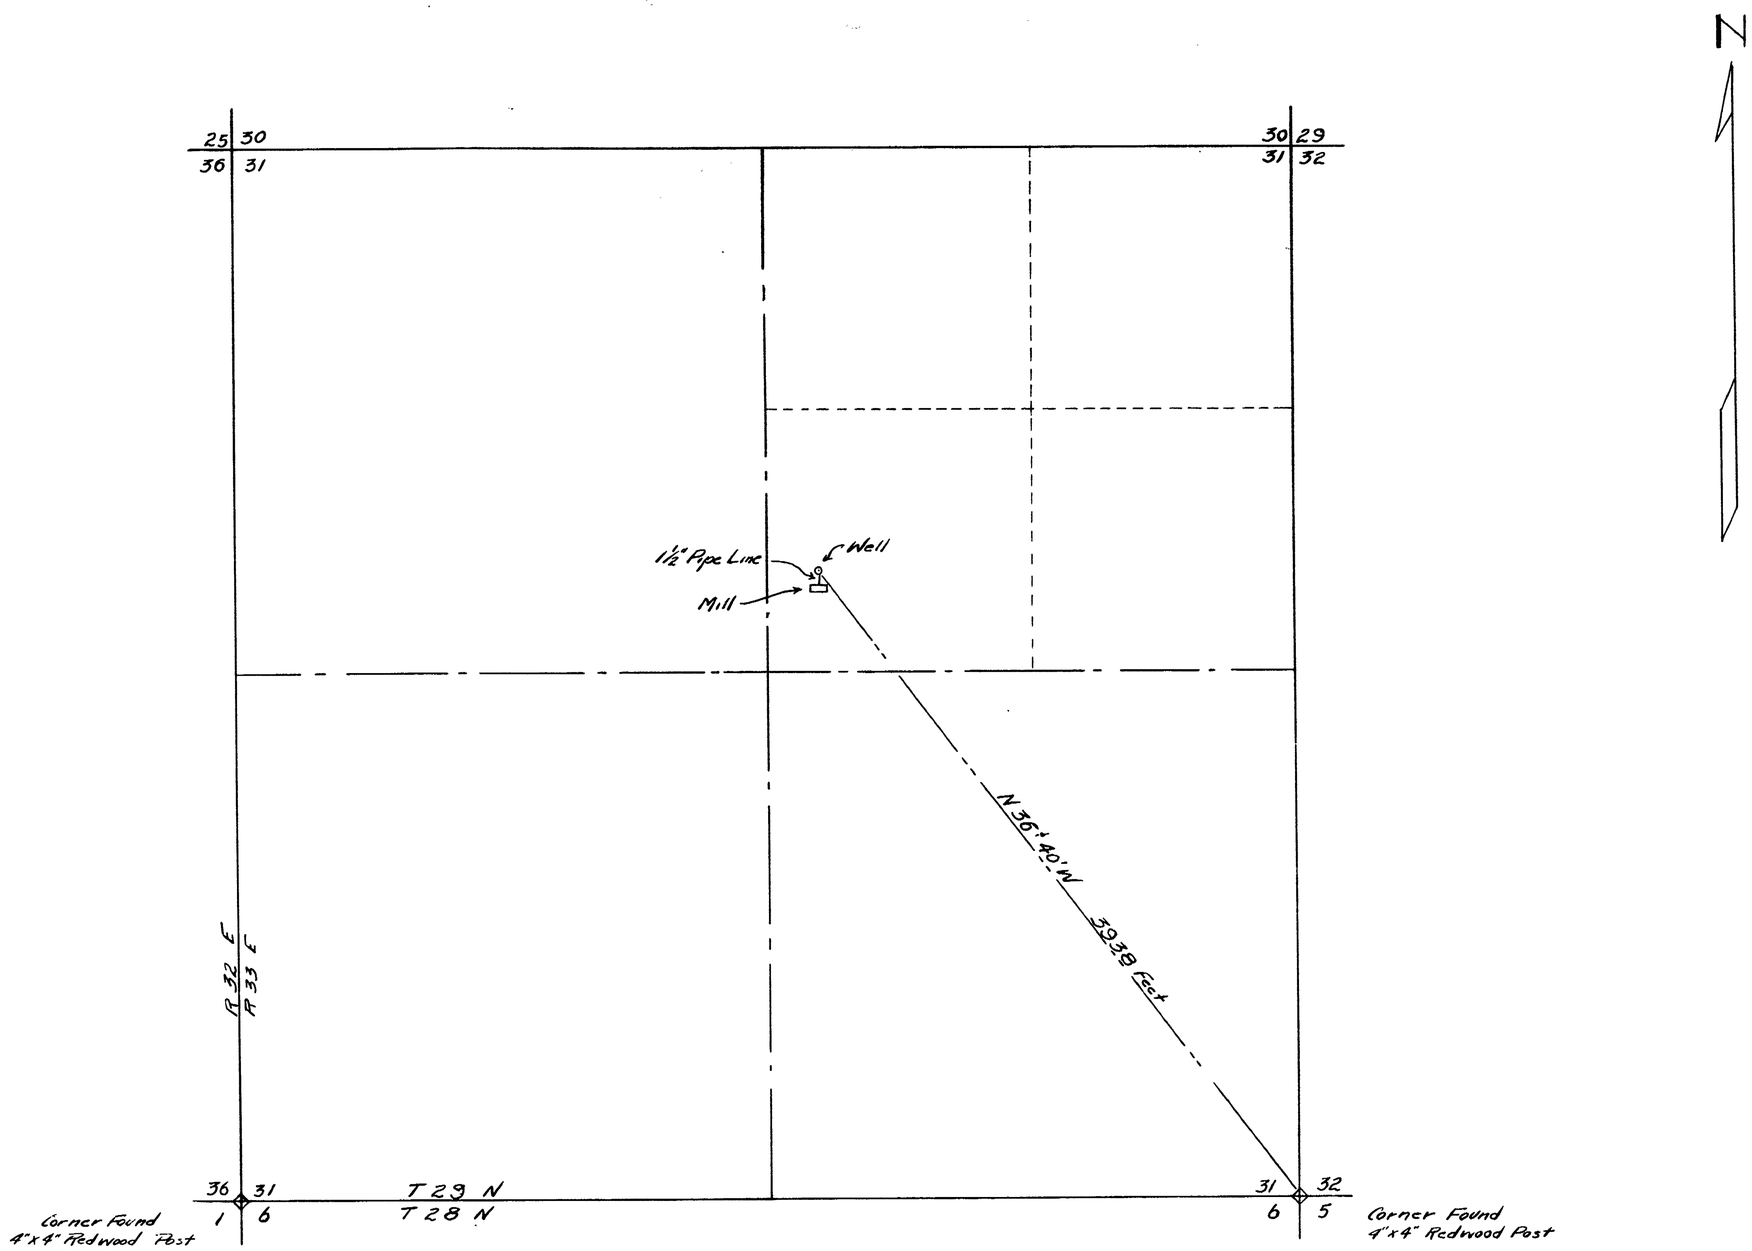

SCALE 1" - 400'

400 200 0 400 800 1200 1600

FILED
MAY 20 1957
STATE ENGINEER'S OFFICE

State of Nevada
County of Washoe

I, Robert S. Leighton, being first duly sworn, do depose on say, that this map drawn to the designated scale from field notes of a survey made under my supervision on April 25th 1957 truly and correctly represent the proposed works to divert water from an underground source in Pershing County by John, Don and Clinn Lamb for Mining and Milling purposes.

Robert S. Leighton
State Water Right Surveyor

Subscribed and Sworn before me this 18th day of May 1957

A. Anne Murphy
Notary Public in and for Washoe County, Nevada
My Commission Expires January 14, 1958.

OFFICE ENGINEER
1957 MAY 20 PM 1 10

MAP
TO ACCOMPANY APPLICATION TO APPROPRIATE WATER FOR MINING AND MILLING BY JOHN, DON & CLINN LAMB FROM AN UNDERGROUND SOURCE

17192