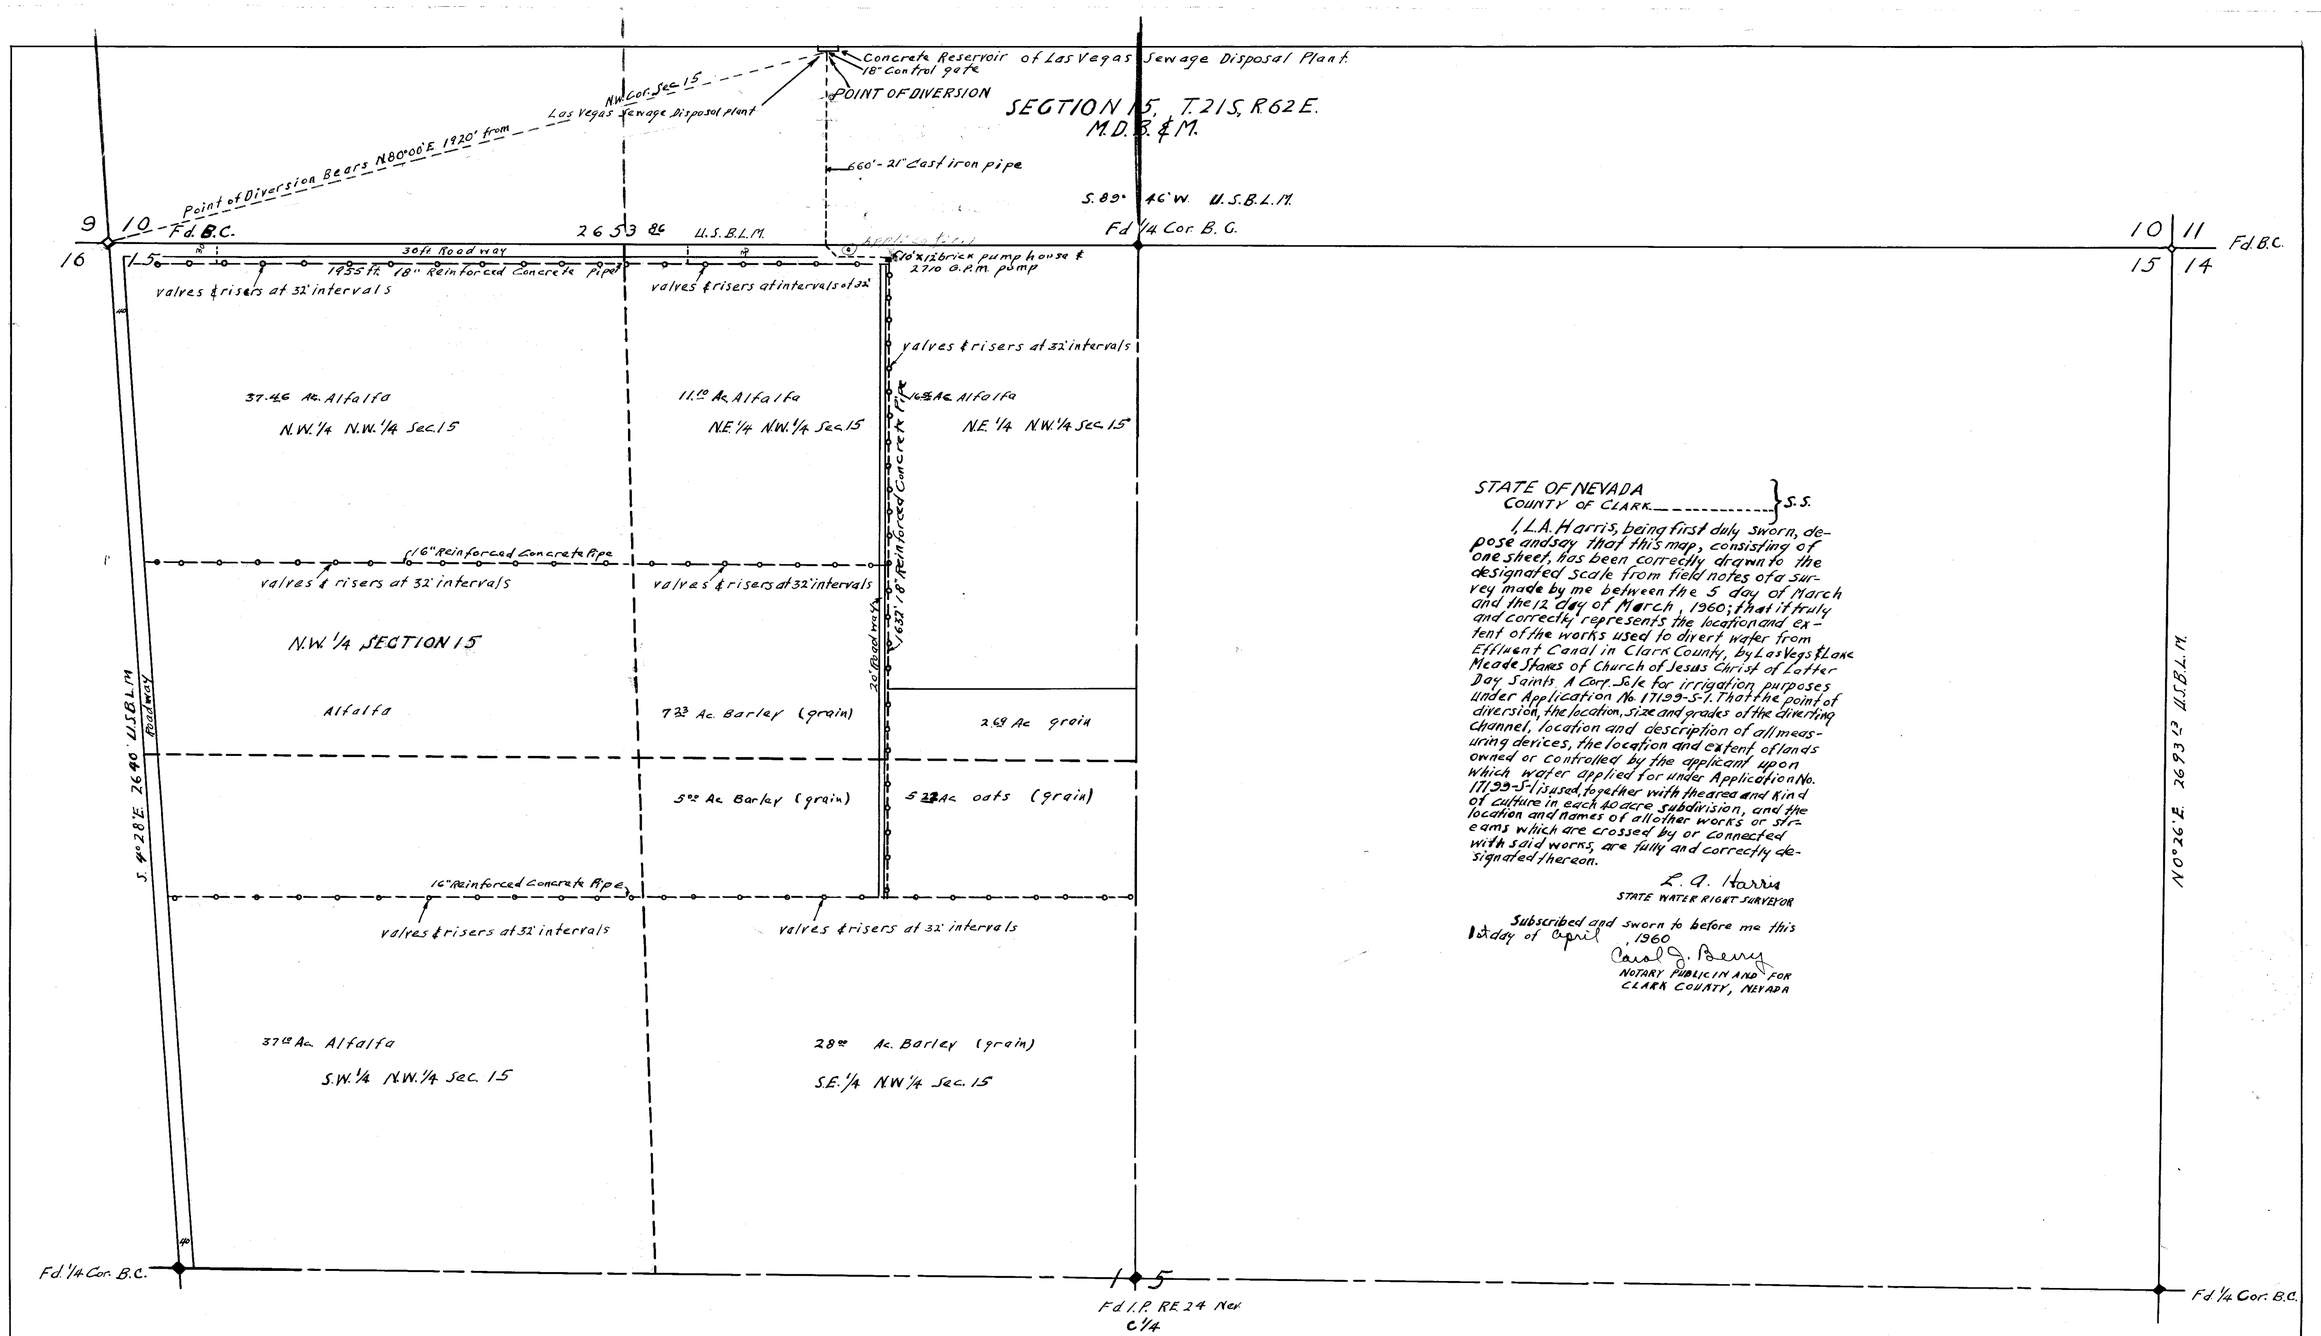

STATE OF NEVADA
COUNTY OF CLARK } S.S.

I, L.A. Harris, being first duly sworn, depose and say that this map, consisting of one sheet, has been correctly drawn to the designated scale from field notes of a survey made by me between the 5 day of March and the 12 day of March, 1960; that it truly and correctly represents the location and extent of the works used to divert water from Effluent Canal in Clark County, by Las Vegas & Lake Meade Stakes of Church of Jesus Christ of Latter Day Saints, A Corp. Sole for irrigation purposes under Application No. 17199-S-1. That the point of diversion, the location, size and grades of the diverting channel, location and description of all measuring devices, the location and extent of lands owned or controlled by the applicant upon which water applied for under Application No. 17199-S-1 is used, together with the area and kind of culture in each 40 acre subdivision, and the location and names of all other works or streams which are crossed by or connected with said works, are fully and correctly designated thereon.

L. A. Harris
STATE WATER RIGHT SURVEYOR

Subscribed and sworn to before me this 1st day of April, 1960

Carol J. Berry
NOTARY PUBLIC IN AND FOR CLARK COUNTY, NEVADA

SECTION	SUB-DIVISION	TOWNSHIP	RANGE	CULTIVATED ACREAGE	KIND OF CULTURE
15	NW 1/4 NW 1/4	21 S.	62 E.	37.46	Alfalfa
15	NE 1/4 NW 1/4	21 S.	62 E.	27.66	Alfalfa
15	NE 1/4 NW 1/4	21 S.	62 E.	9.92	Grain
15	S.E. 1/4 NW 1/4	21 S.	62 E.	10.22	Grain
15	S.W. 1/4 NW 1/4	21 S.	62 E.	37.10	Alfalfa
15	S.E. 1/4 NW 1/4	21 S.	62 E.	28.00	Grain
Grand Total Area Irrigated				150.36	

NOTE:-
The land is irrigated by flooding. Small levees at 32' intervals control water delivered on land through valves & risers.

FILED
APR 8 1960
STATE ENGINEER'S OFFICE

Scale: 1-IN = 200 Ft.

0 100 200 300 400 500 750 1000 Ft.

N

MAP TO ACCOMPANY
PROOF OF BENEFICIAL USE
UNDER APPLICATION NO. 17199-S-1
FOR
IRRIGATION
BY
LAS VEGAS & LAKE MEAD STAKES OF CHURCH OF JESUS CHRIST OF LATTER DAY SAINTS, A CORP. SOLE
FROM
SEWAGE DISPOSAL PLANT EFFLUENT CANAL

CERTIFICATE No. 5058 ISSUED Nov. 23, 1960

17199-S-1