T.21 S., R.62 E., M.D.B.&M.

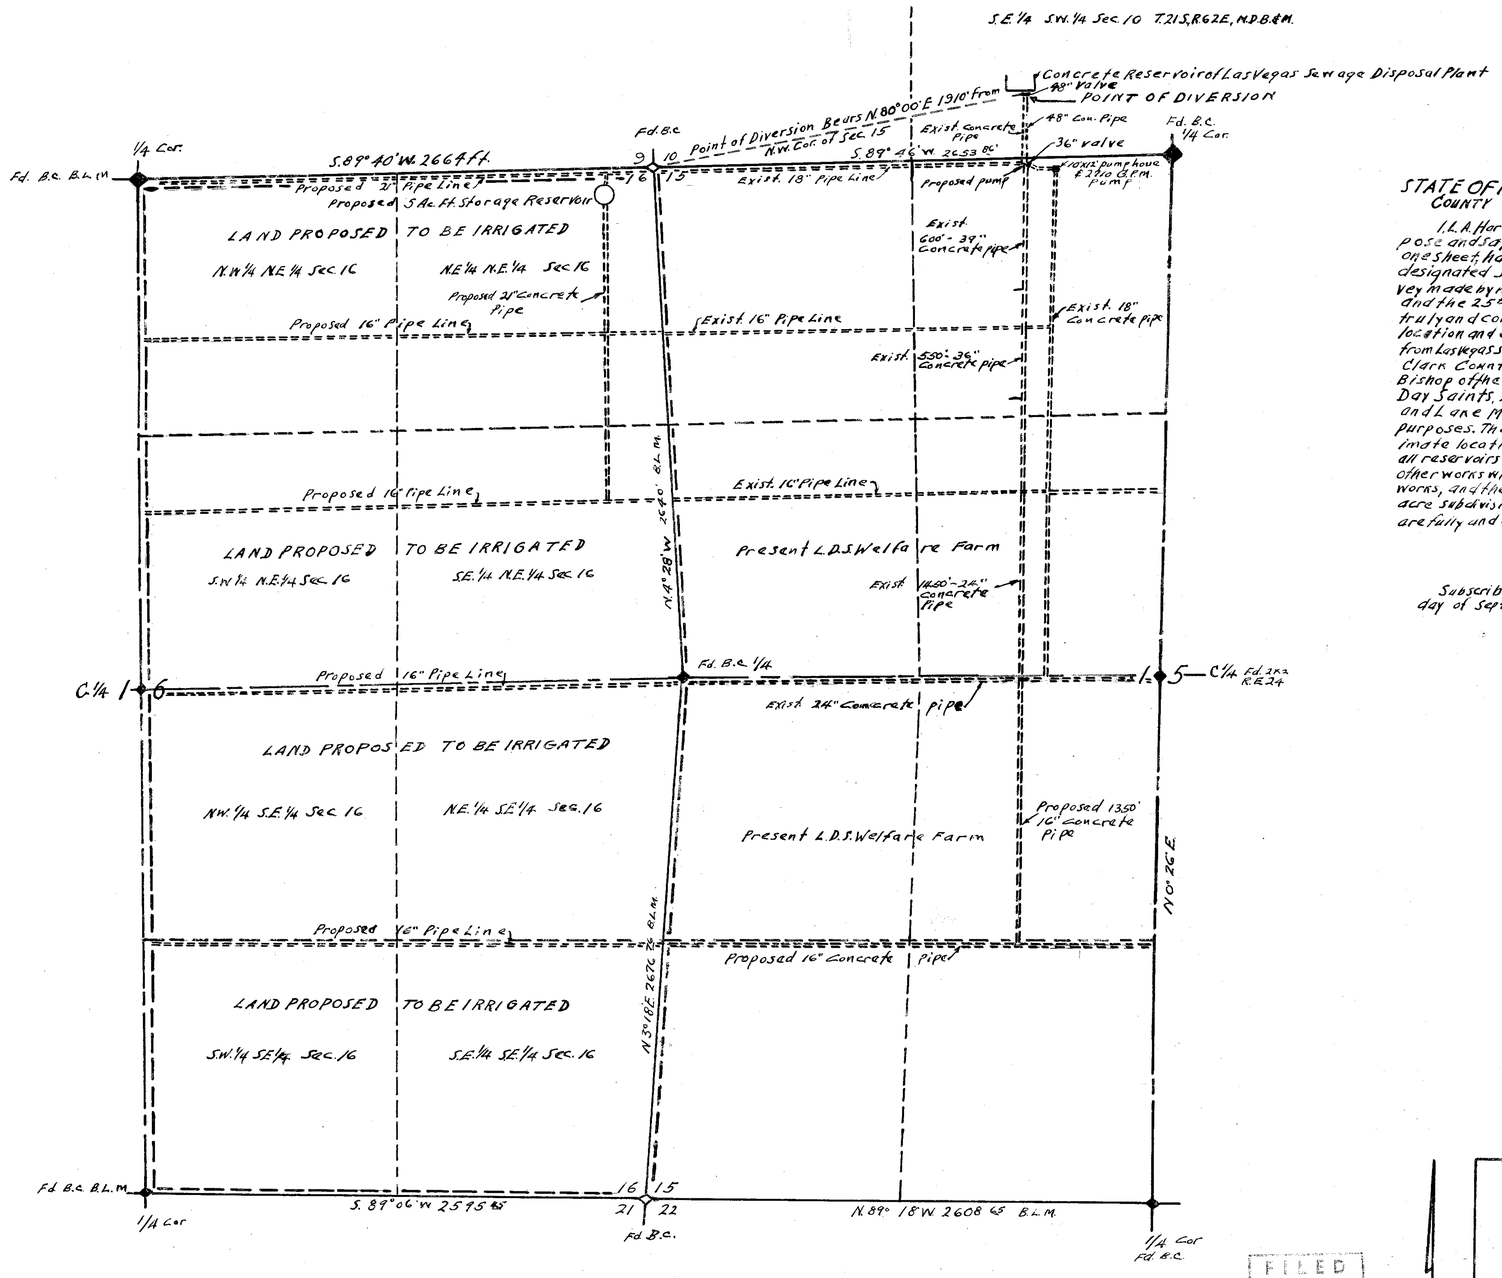

STATE OF NEVADA
COUNTY OF CLARK } S.S.

I, L.A. Harris, being first duly sworn, depose and say that this map, consisting of one sheet, has been correctly drawn to the designated scale from field notes of a survey made by me between the 23 day of Sept. and the 25th day of Sept., 1961; that it truly and correctly represents the proposed location and extent of the works used to divert water from Las Vegas Sewage Disposal Plant Effluent Canal in Clark County by the Corporation of The Presiding Bishop of the Church of Jesus Christ of Latter Day Saints, A Corporation Sole, by the Las Vegas and Lake Mead Stakes as Agents, for irrigation purposes. That the Point of Diversion, the approximate location and size of the diverting channel, all reservoirs or basins, the location and names of all other works which will cross or connect with the proposed works, and the boundary of all lands, showing by 40 acre subdivisions the areas proposed to be irrigated, are fully and correctly designated thereon.

L.A. Harris
STATE WATER RIGHT SURVEYOR

Subscribed and sworn to before me this 11th day of Sept. 1961

Raymond [illegible]
NOTARY PUBLIC IN AND FOR CLARK COUNTY, NEVADA

SCALE: 1-IN = 400 FT.

0 200 400 600 800 1000 1500 2000 FT.

FILED
Oct. 12, 1961
STATE ENGINEER'S OFFICE

MAP TO ACCOMPANY
APPLICATION
TO APPROPRIATE WATER
FOR
IRRIGATION
BY
CORPORATION OF THE PRESIDING BISHOP
CHURCH OF JESUS CHRIST OF LATTER DAY SAINTS A
CORP. SOLE, BY LAS VEGAS & LAKE MEAD STAKES AS AGENTS
FROM
LAS VEGAS SEWAGE DISPOSAL PLANT EFFLUENT CANAL

17199-S-3